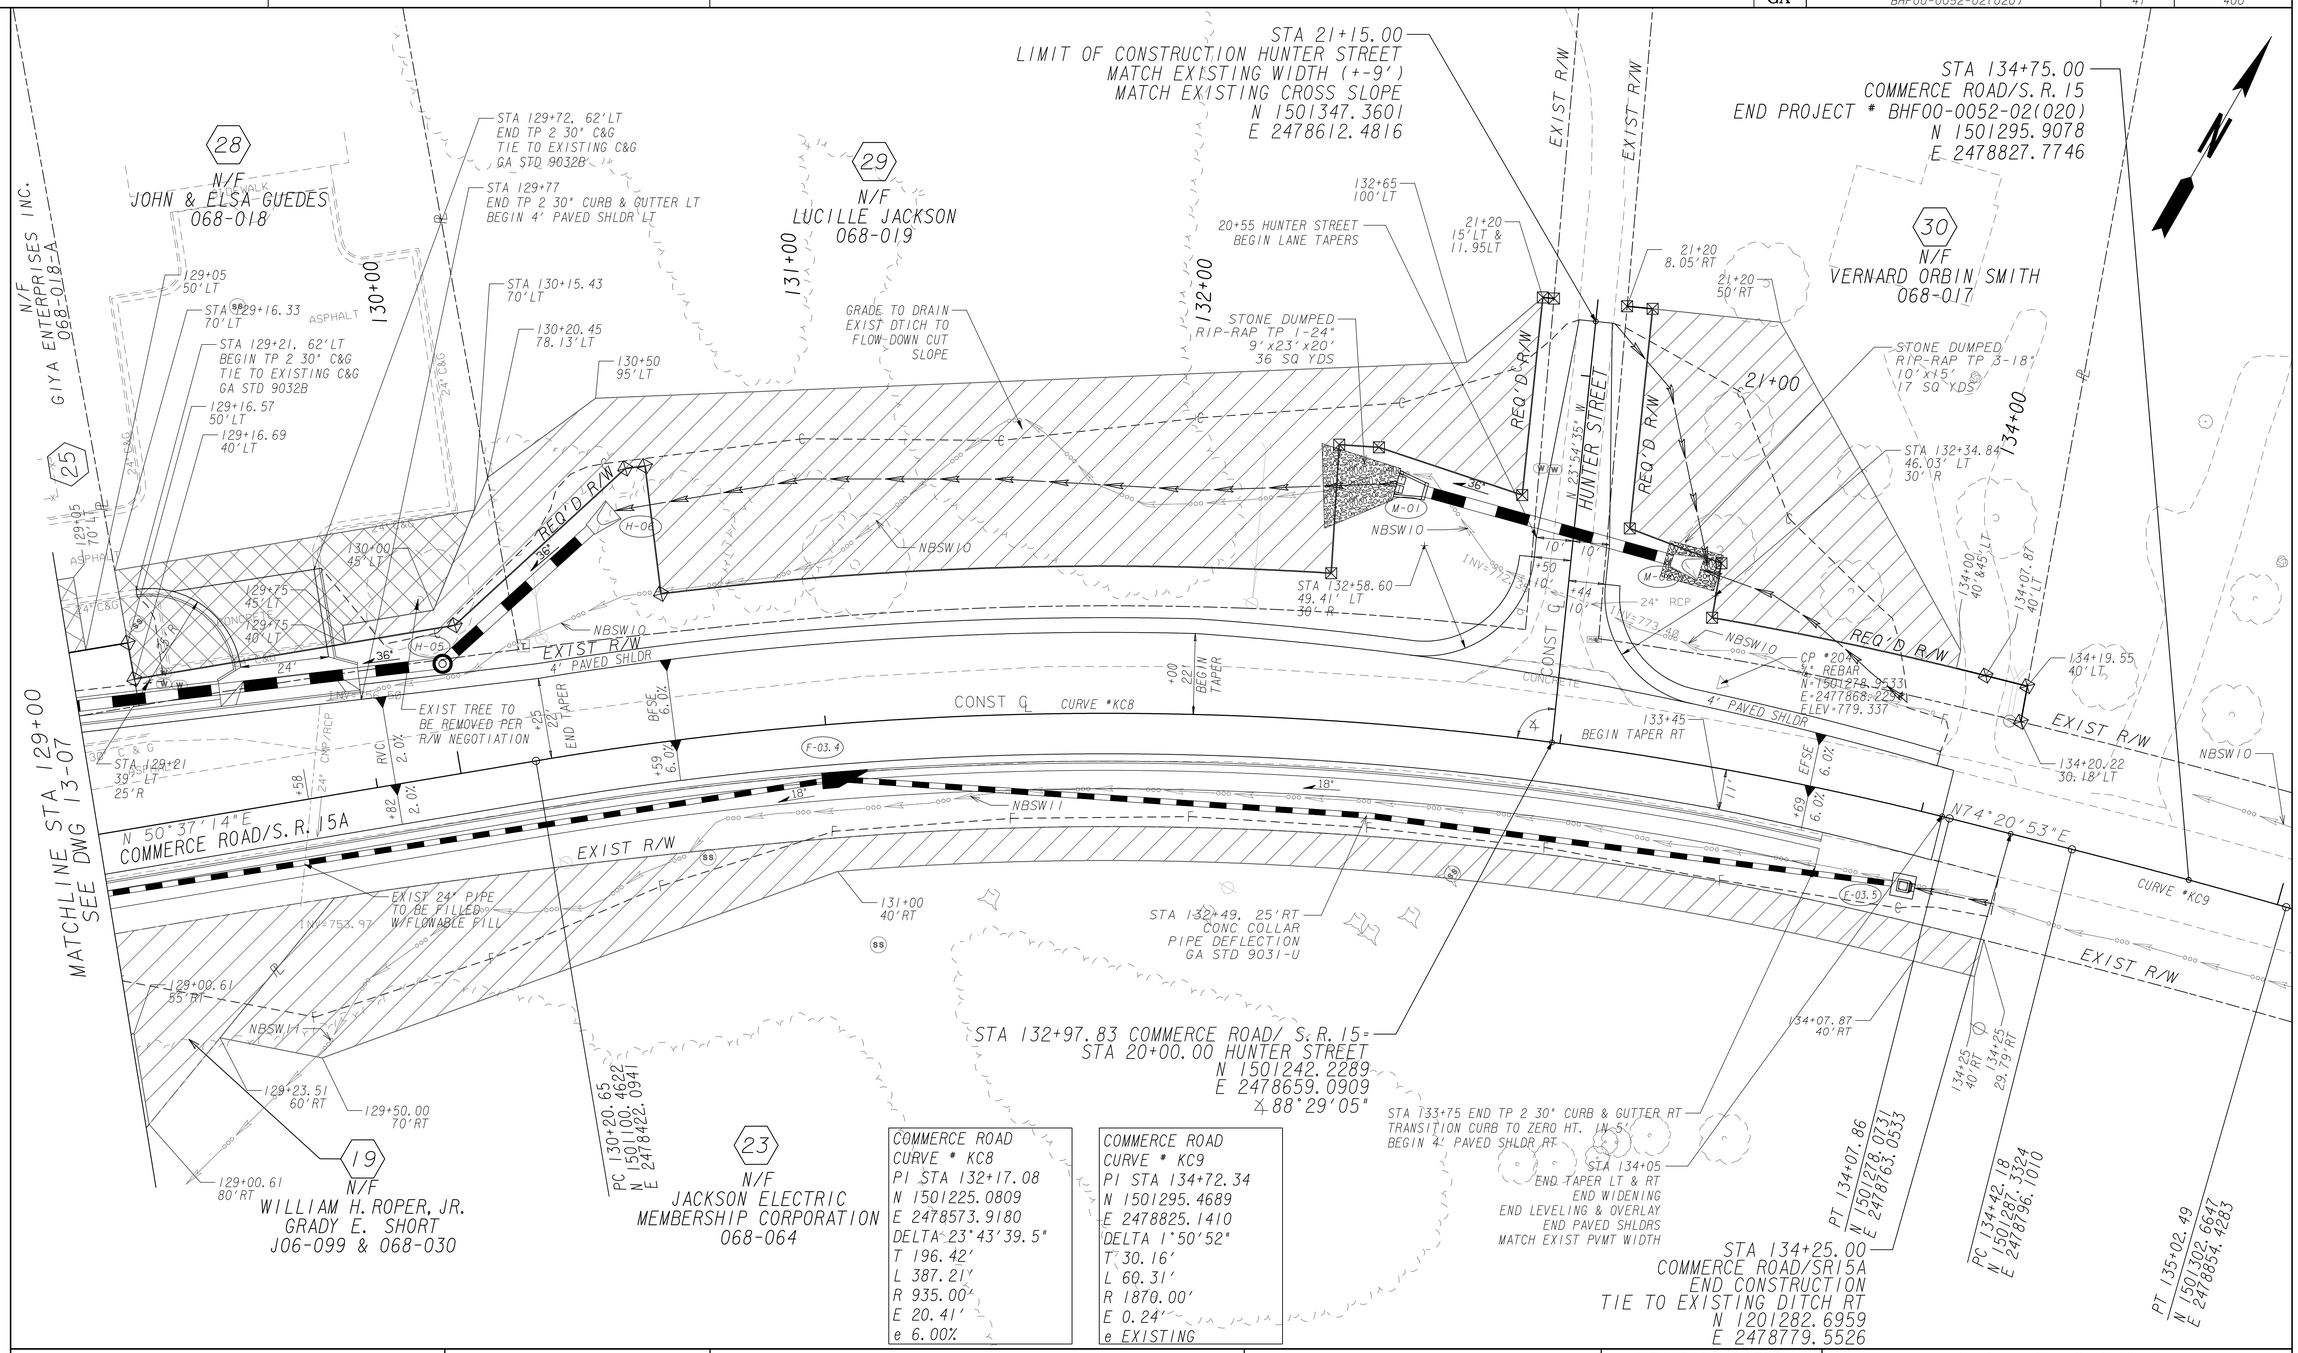

COMMERCE ROAD
CURVE * KC8
PI STA 132+17.08
N 1501225.0809
E 2478573.9180
DELTA 23°43'39.5"
T 196.42'
L 387.21'
R 935.00'
E 20.41'
e 6.00%

COMMERCE ROAD
CURVE * KC9
PI STA 134+72.34
N 1501295.4689
E 2478825.1410
DELTA 1°50'52"
T 30.16'
L 60.31'
R 1870.00'
E 0.24'
e EXISTING

PROPERTY AND EXISTING R/W LINE
REQUIRED R/W LINE
CONSTRUCTION LIMITS —C— —F—
EASEMENT FOR CONSTR & MAINTENANCE OF SLOPES
EASEMENT FOR CONSTR OF SLOPES
EASEMENT FOR CONSTR OF DRIVES

TranSystems
1780 Corporate Drive
Suite 400
Norcross, Georgia 30093
Tel 770.931.8005
Fax 770.931.8555
www.transystems.com

SCALE IN FEET
0 20 40 80

REVISION DATES

STATE OF GEORGIA
DEPARTMENT OF TRANSPORTATION
OFFICE: PROGRAM DELIVERY

MAINLINE PLAN

SR15 ALT/SR82 OVER CURRY CREEK

STA 129+00 TO END SYCAMORE ST
PROJECT NO: BHF00-0052-02(020)
COUNTY: JACKSON

DRAWING No. 13-08

GPLN