12/12/2013 1:04:40 PM

| STATE | PROJECT NUMBER | SHEET NO. | TOTAL SHEETS |
|---|---|---|---|
| GA | BHF00-0052-02(020) | 71 | 400 |

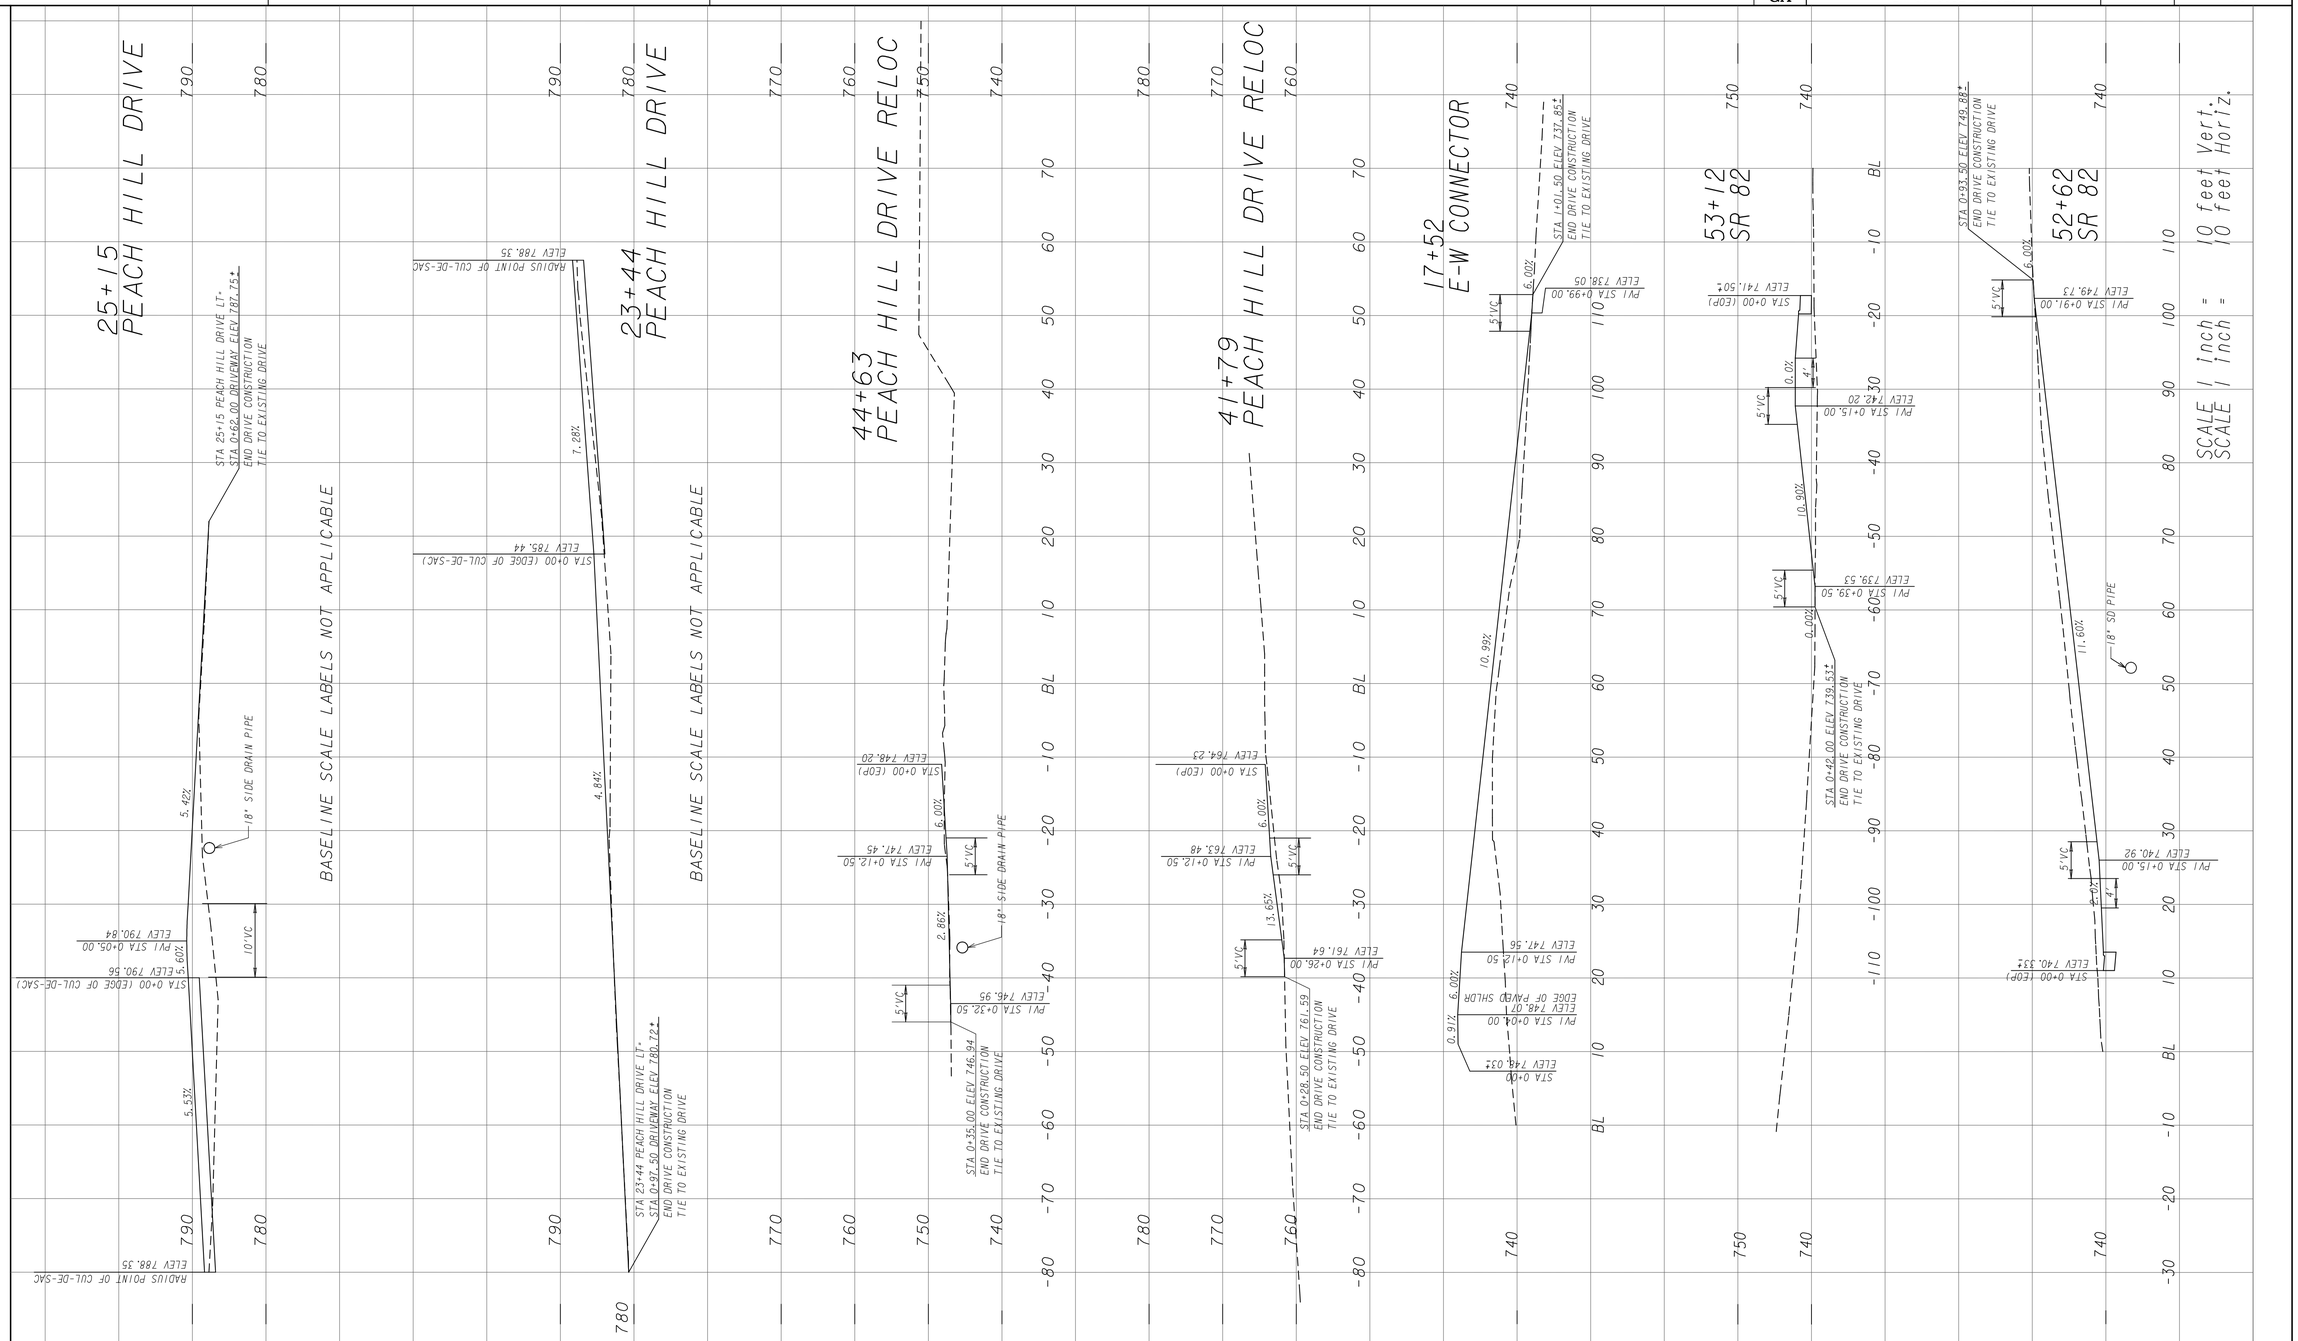



TranSystems
1780 Corporate Drive
Suite 400
Norcross, Georgia 30093
Tel 770.931.8005
Fax 770.931.8555
www.transystems.com


| REVISION DATES | | |
|---|---|---|
| | | |

STATE OF GEORGIA
DEPARTMENT OF TRANSPORTATION

OFFICE: PROGRAM DELIVERY

# DRIVEWAY PROFILES
# E-W CONNECTOR - SR 82

PROJECT NO: BHF00-0052-02(020)
COUNTY: JACKSON

DRAWING No. 17-03

SUXEN