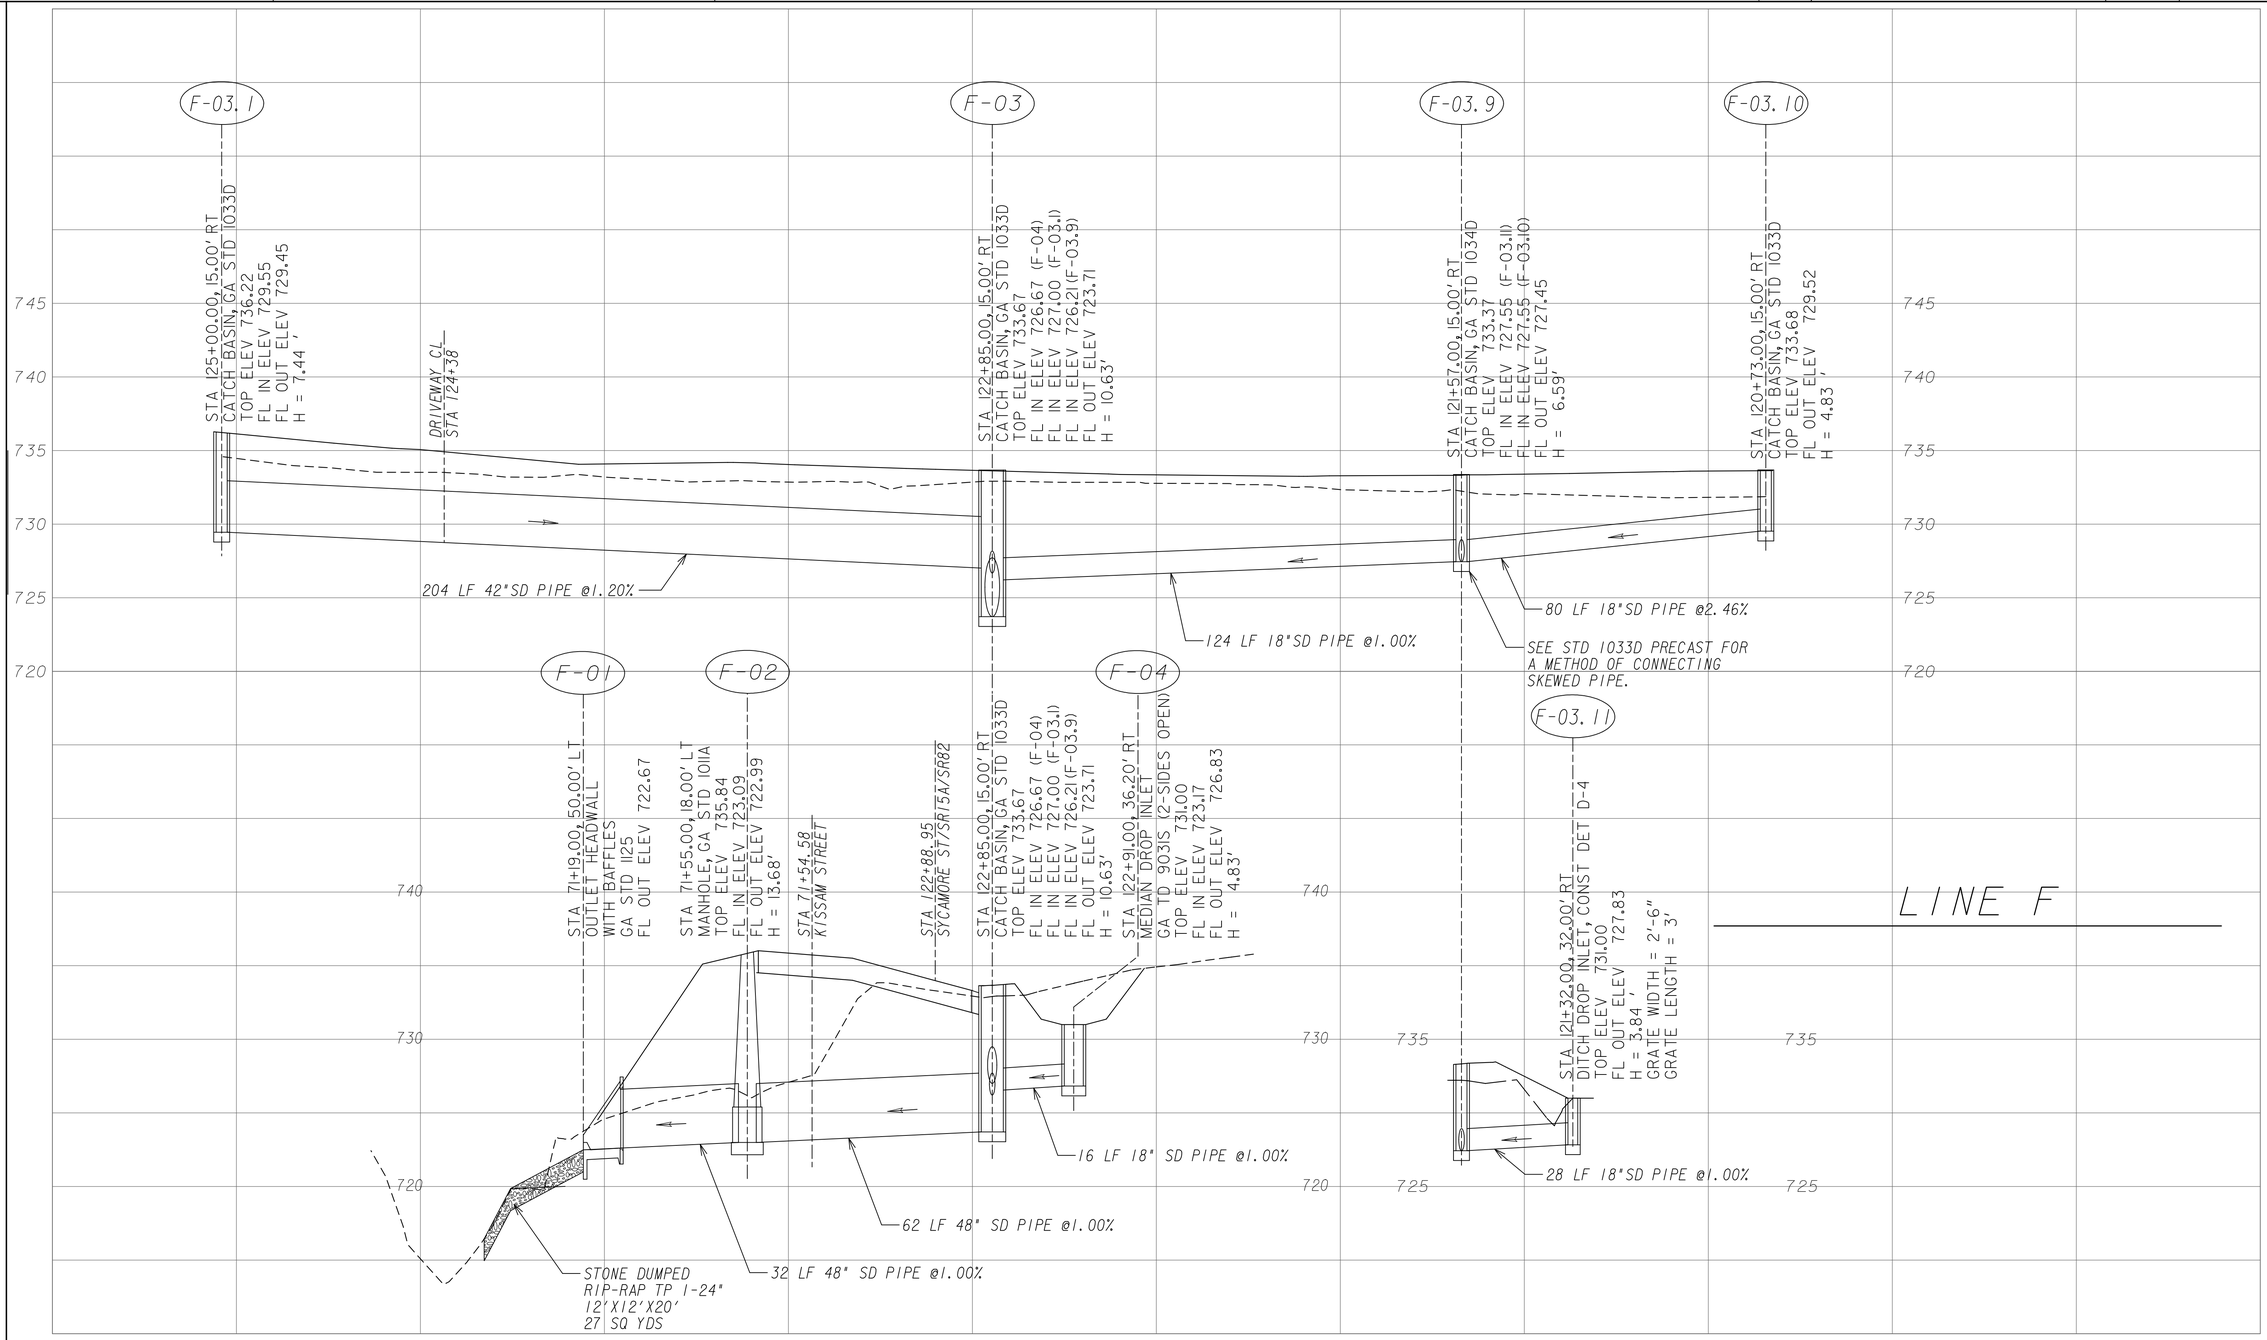


SCALE:
1"=20' HORIZONTAL
1"=5' VERTICAL

TranSystems
1780 Corporate Drive
Suite 400
Norcross, Georgia 30093
Tel 770.931.8005
Fax 770.931.8555
www.transystems.com

CONTRACTOR TO VERIFY
ALL ELEVATIONS
WILL MATCH PROPOSED
OR EXISTING CONDITIONS

REVISION DATES

STATE OF GEORGIA
DEPARTMENT OF TRANSPORTATION
OFFICE: PROGRAM DELIVERY

DRAINAGE PROFILES
LINE F

PROJECT NO: BHF00-0052-02(020)
COUNTY: JACKSON

DRAWING No.
22-04

G20EDG