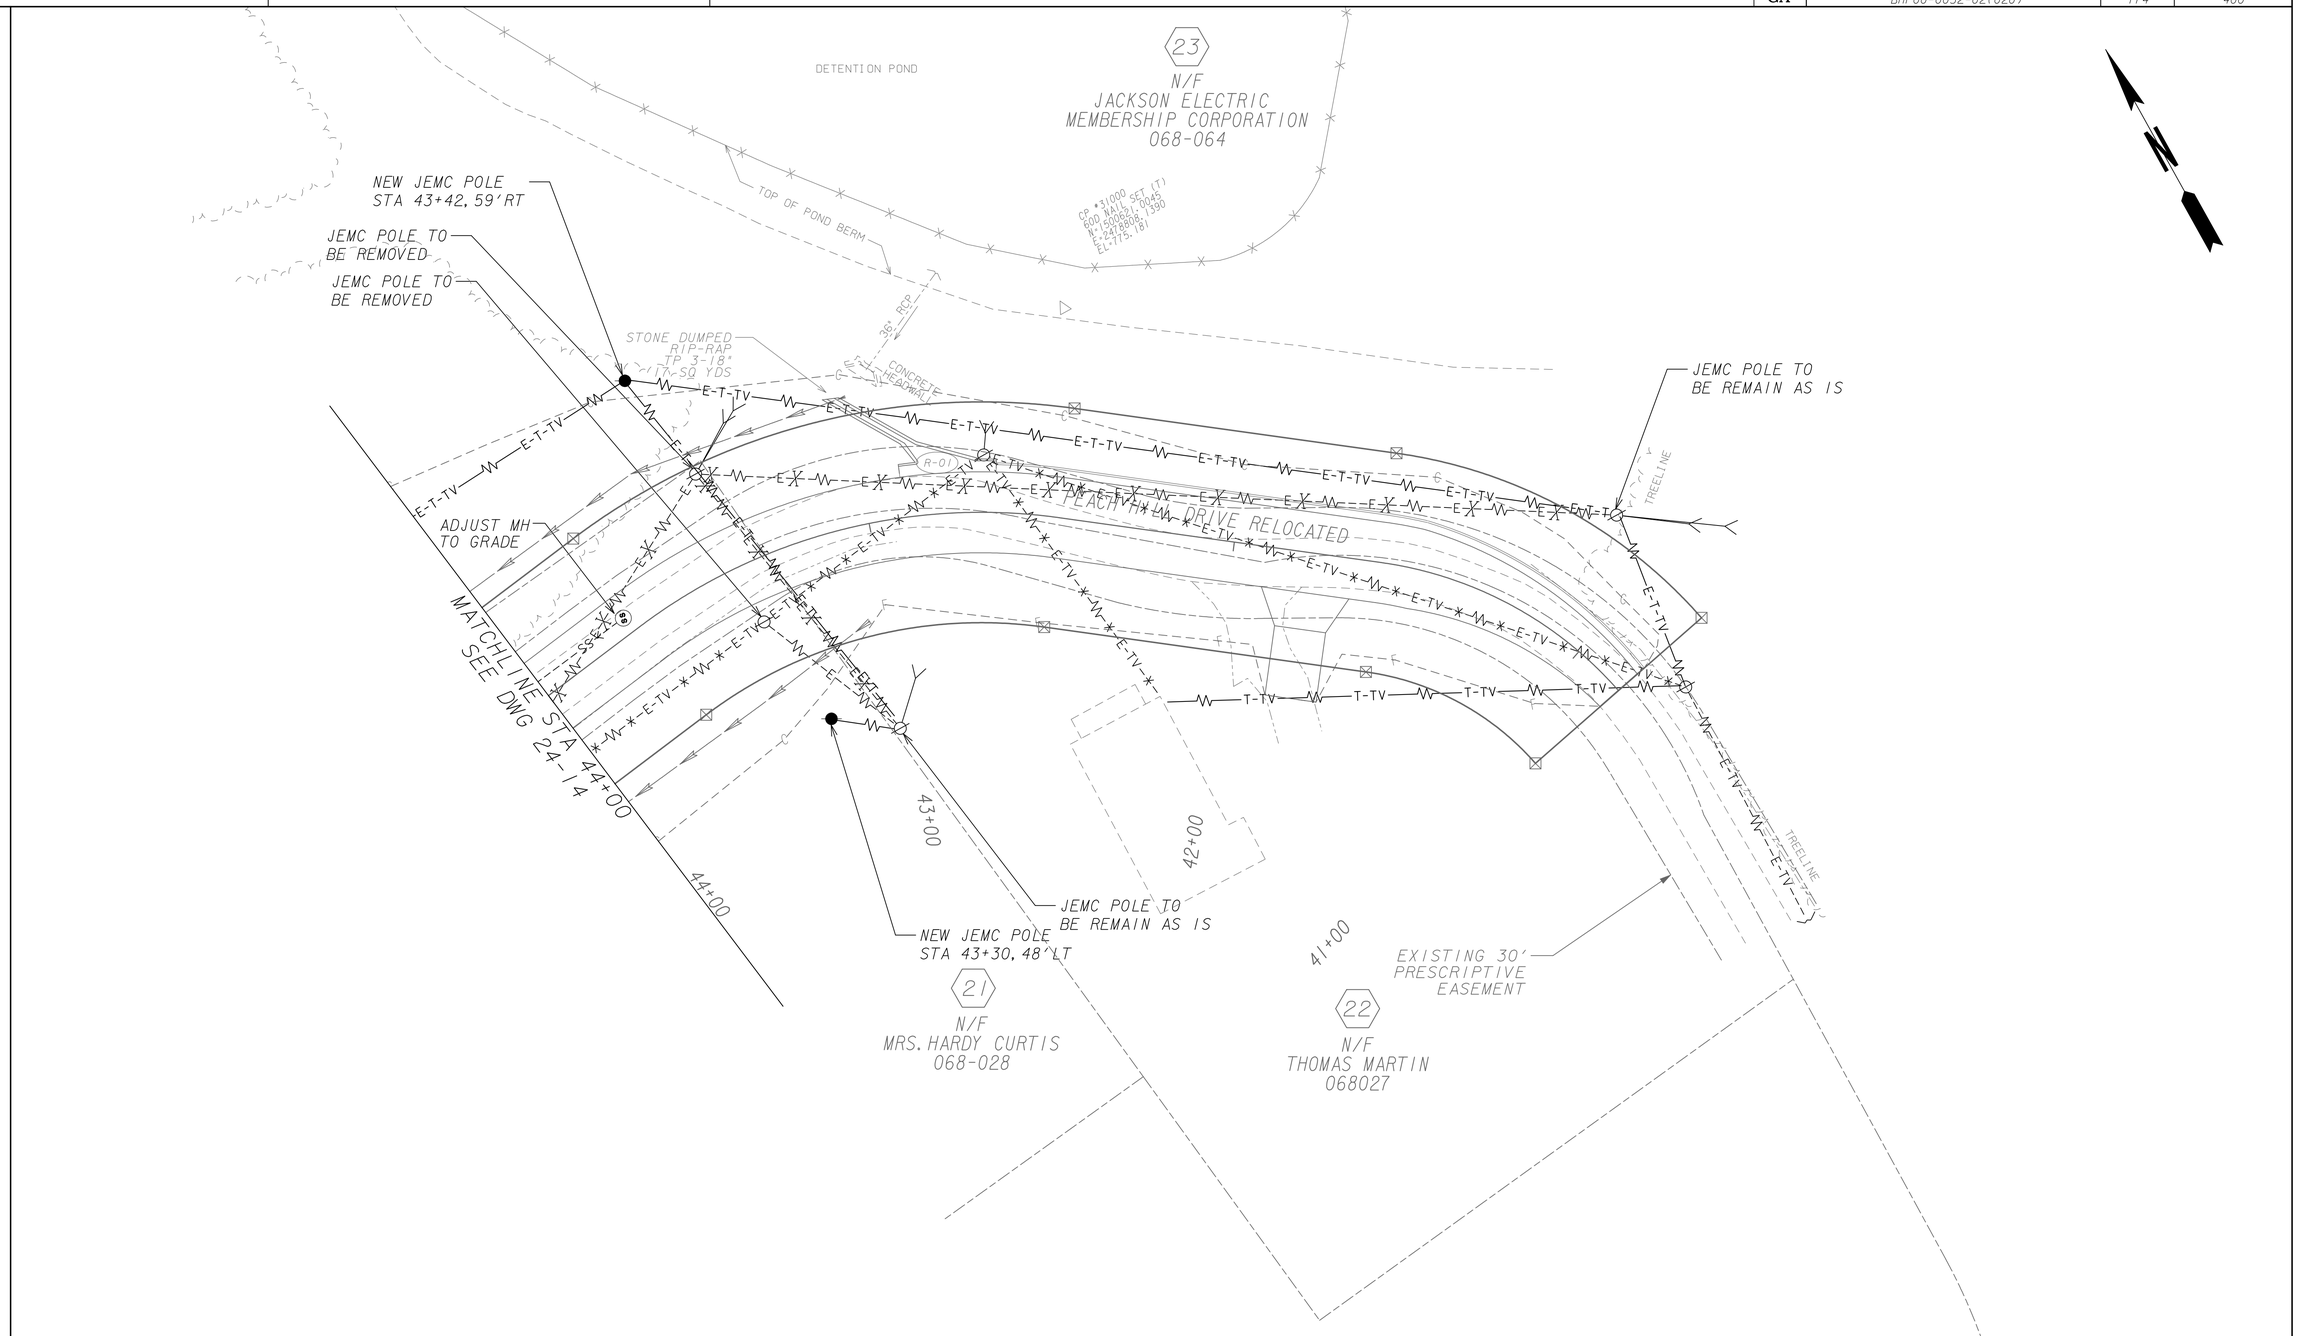

TranSystems
1780 Corporate Drive
Suite 400
Norcross, Georgia 30093
Tel 770.931.8005
Fax 770.931.8555
www.transystems.com

SCALE IN FEET
0 20 40 80

REVISION DATES

STATE OF GEORGIA
DEPARTMENT OF TRANSPORTATION
OFFICE: PROGRAM DELIVERY
UTILITY PLANS
SR15 ALT/SR82 OVER CURRY CREEK
STA 40+85 TO 44+00 P HILL DR RELOC
PROJECT NO: BHF00-0052-02(020)
COUNTY: JACKSON

DRAWING No.
24-15

GPLN