12/12/2013 1:17:08 PM

STATE	PROJECT NUMBER	SHEET NO.	TOTAL SHEETS
GA	BHF00-0052-02(020)	342	400

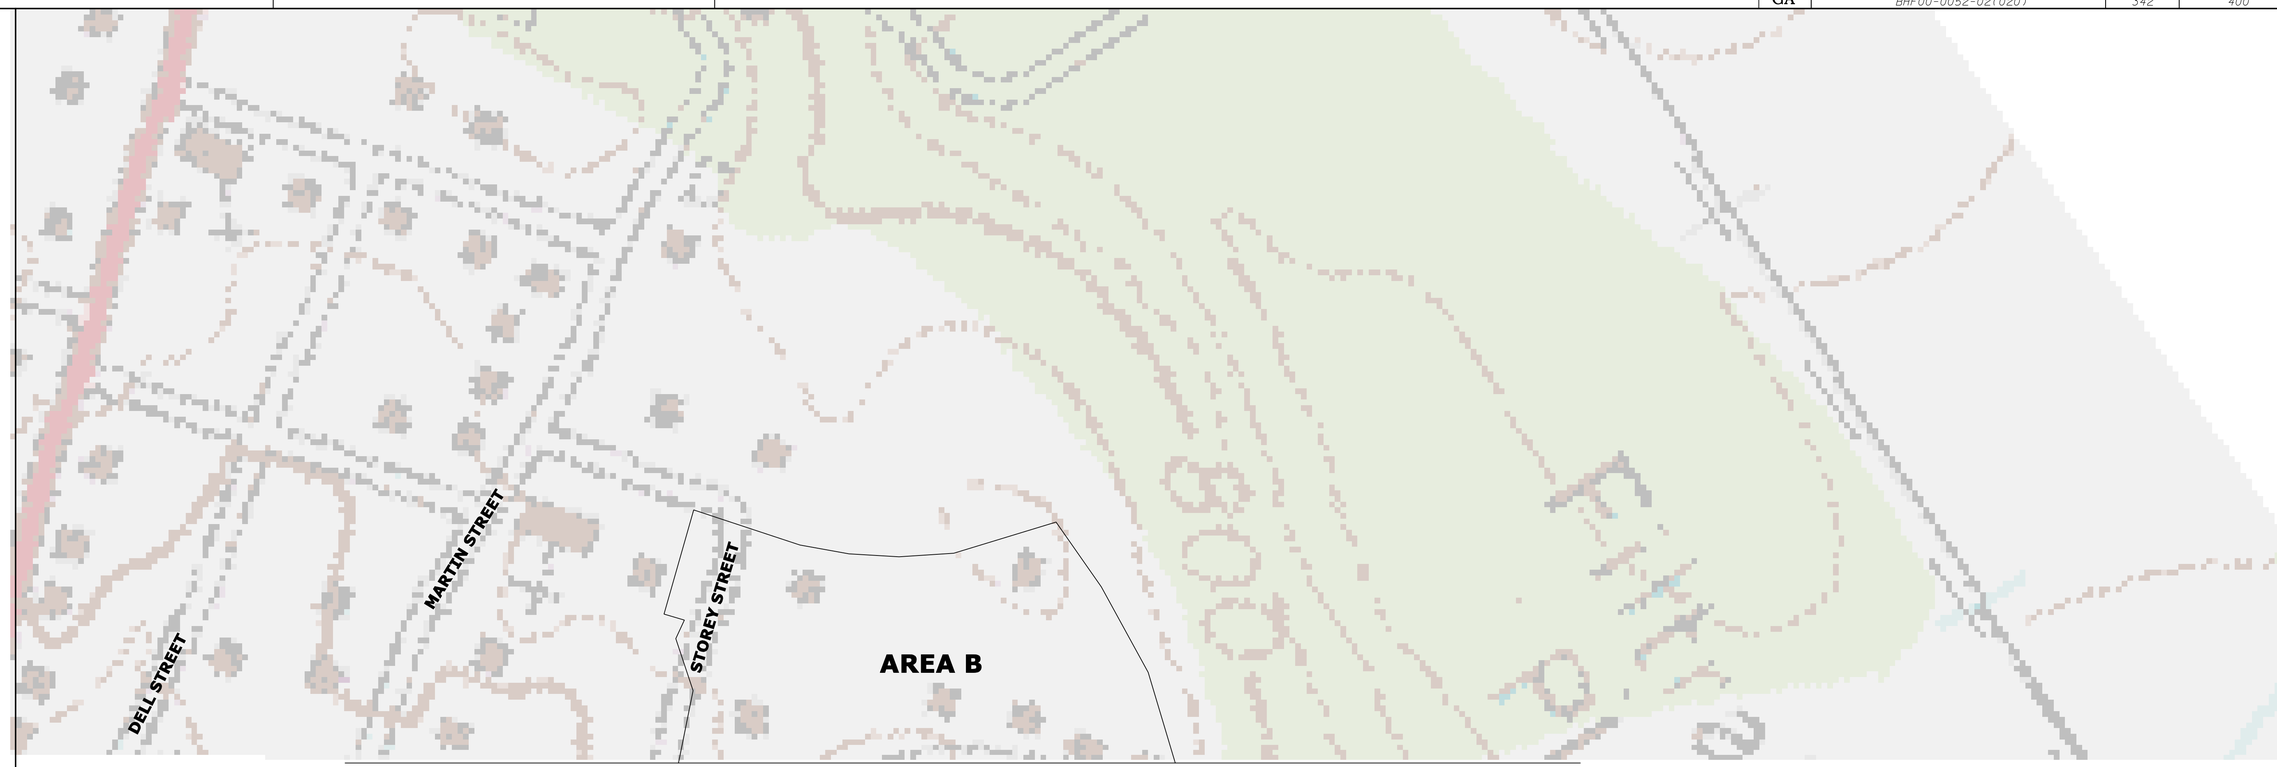

MATCH LINE - SEE DWG 53-02

TranSystems
1780 Corporate Drive
Suite 400
Norcross, Georgia 30093
Tel 770.931.8005
Fax 770.931.8555
www.transystems.com

SCALE IN FEET
0 100 200 400

REVISION DATES

STATE OF GEORGIA
DEPARTMENT OF TRANSPORTATION
OFFICE: PROGRAM DELIVERY

DRAINAGE AREA MAP

SR15 ALT/SR82 OVER CURRY CREEK

PROJECT NO: BHF00-0052-02(020)
COUNTY: JACKSON

DRAWING No. 53-03

GPLN