VOID

9/11/2014 Thu Sep 11 10:25:46 2014	\\gdot-dsnl\gocfg\resources\Gdot-2012.tbl	m:\132790-SR 400 INTERCHANGE at SR 53 Dawson County\2.03 DGNs\132790CP01.dgn	STATE	PROJECT NUMBER	SHEET NO.	TOTAL SHEETS
ytruong			GA	APD00-0056-01(063)	64	406

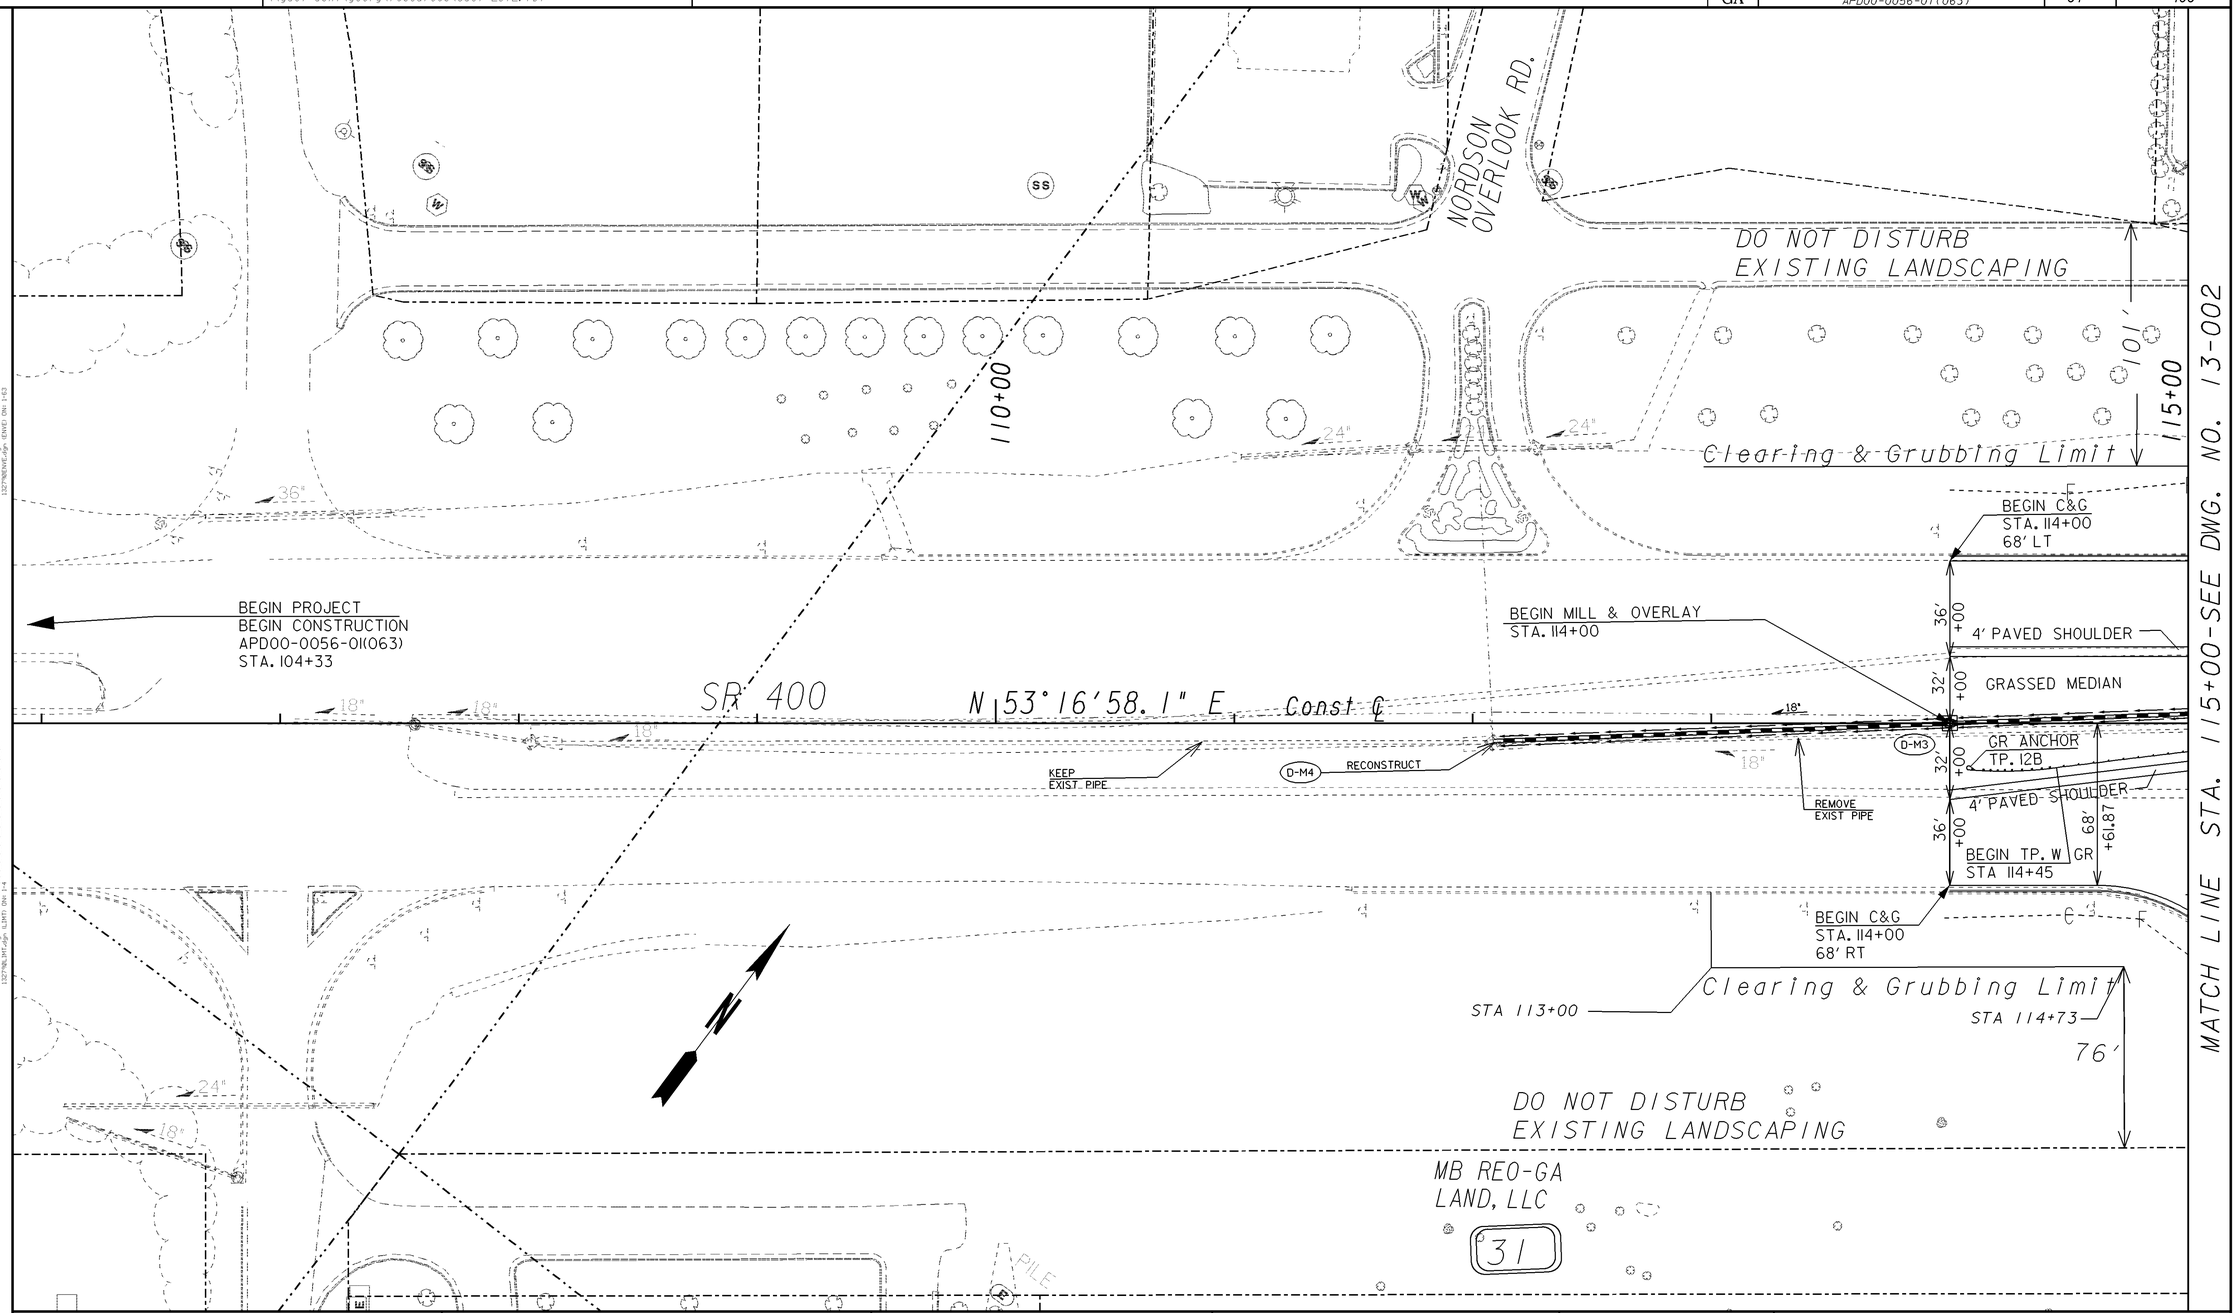

PROPERTY AND EXISTING R/W LINE
REQUIRED R/W LINE
CONSTRUCTION LIMITS
EASEMENT FOR CONSTR & MAINTENANCE OF SLOPES
EASEMENT FOR CONSTR OF SLOPES
EASEMENT FOR CONSTR OF DRIVES

BEGIN LIMIT OF ACCESS.....BLA
END LIMIT OF ACCESS.....ELA
LIMIT OF ACCESS
REO'D R/W & LIMIT OF ACCESS

GEORGIA
DEPARTMENT OF TRANSPORTATION

SCALE IN FEET
0 30 60 120

REVISION DATES		

STATE OF GEORGIA
DEPARTMENT OF TRANSPORTATION
OFFICE: ROADWAY DESIGN

MAINLINE PLAN

SR 400
STA 106+00 - STA 115+00

DRAWING No. 13-001

1/5/2009 GPLN