VOID

STATE	PROJECT NUMBER	SHEET NO.	TOTAL SHEETS
GA	APD00-0056-01(063)	116	406

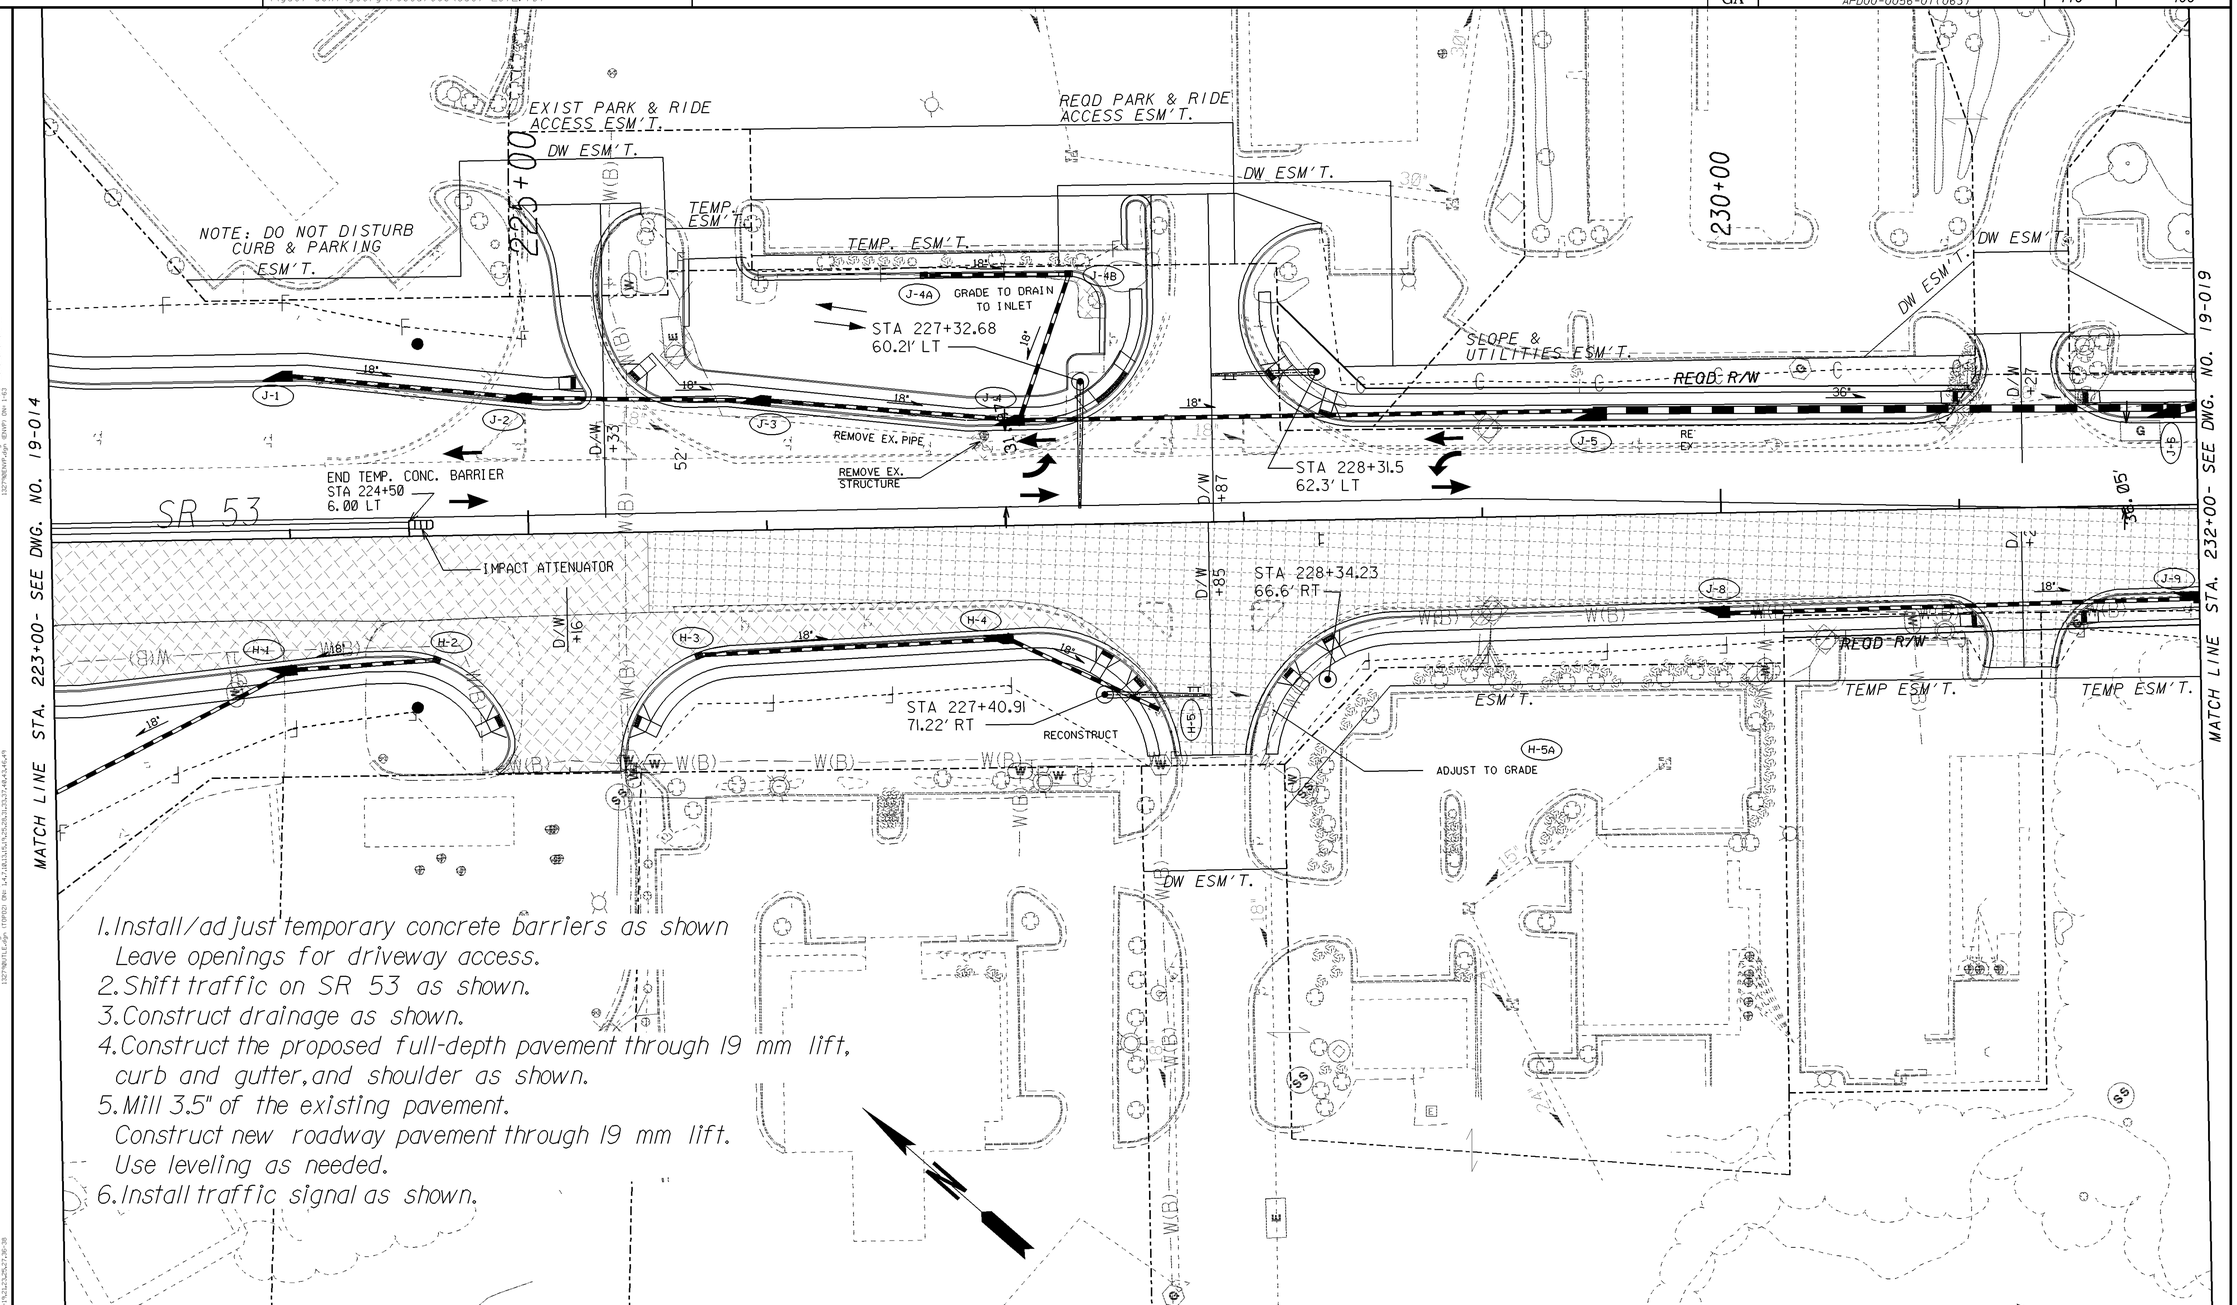

LEGEND

- PAVEMENT REMOVAL
- TEMPORARY CONSTRUCTION PAVEMENT
- PERMANENT CONSTRUCTION
- CONCRETE MEDIAN CONSTRUCTION
- MILL & OVERLAY CONSTRUCTION
- OPEN LANES OF TRAFFIC

GEORGIA
DEPARTMENT OF TRANSPORTATION

SCALE IN FEET
0 30 60 120

REVISION DATES

STATE OF GEORGIA
DEPARTMENT OF TRANSPORTATION
OFFICE: ROADWAY DESIGN

CONSTRUCTION STAGING PLAN

SR 53 STA 223+00 - 232+00
STAGE 2

DRAWING No. 19-018

1/5/2009 GPLN