| 10/14/2014 Tue Oct 14 15:06:54 2014 mrohde | \\gdot-dsn1\gocfg\resources\Gdot-2012.tbl | w:\132790-SR 400 INTERCHANGE at SR 53 Dawson County\2.03 DGNs\132790SG07.dgn | STATE | PROJECT NUMBER | SHEET NO. | TOTAL SHEETS |
|---|---|---|---|---|---|---|
| | | | GA | APD-00-0056-01(063) | 233 | 406 |

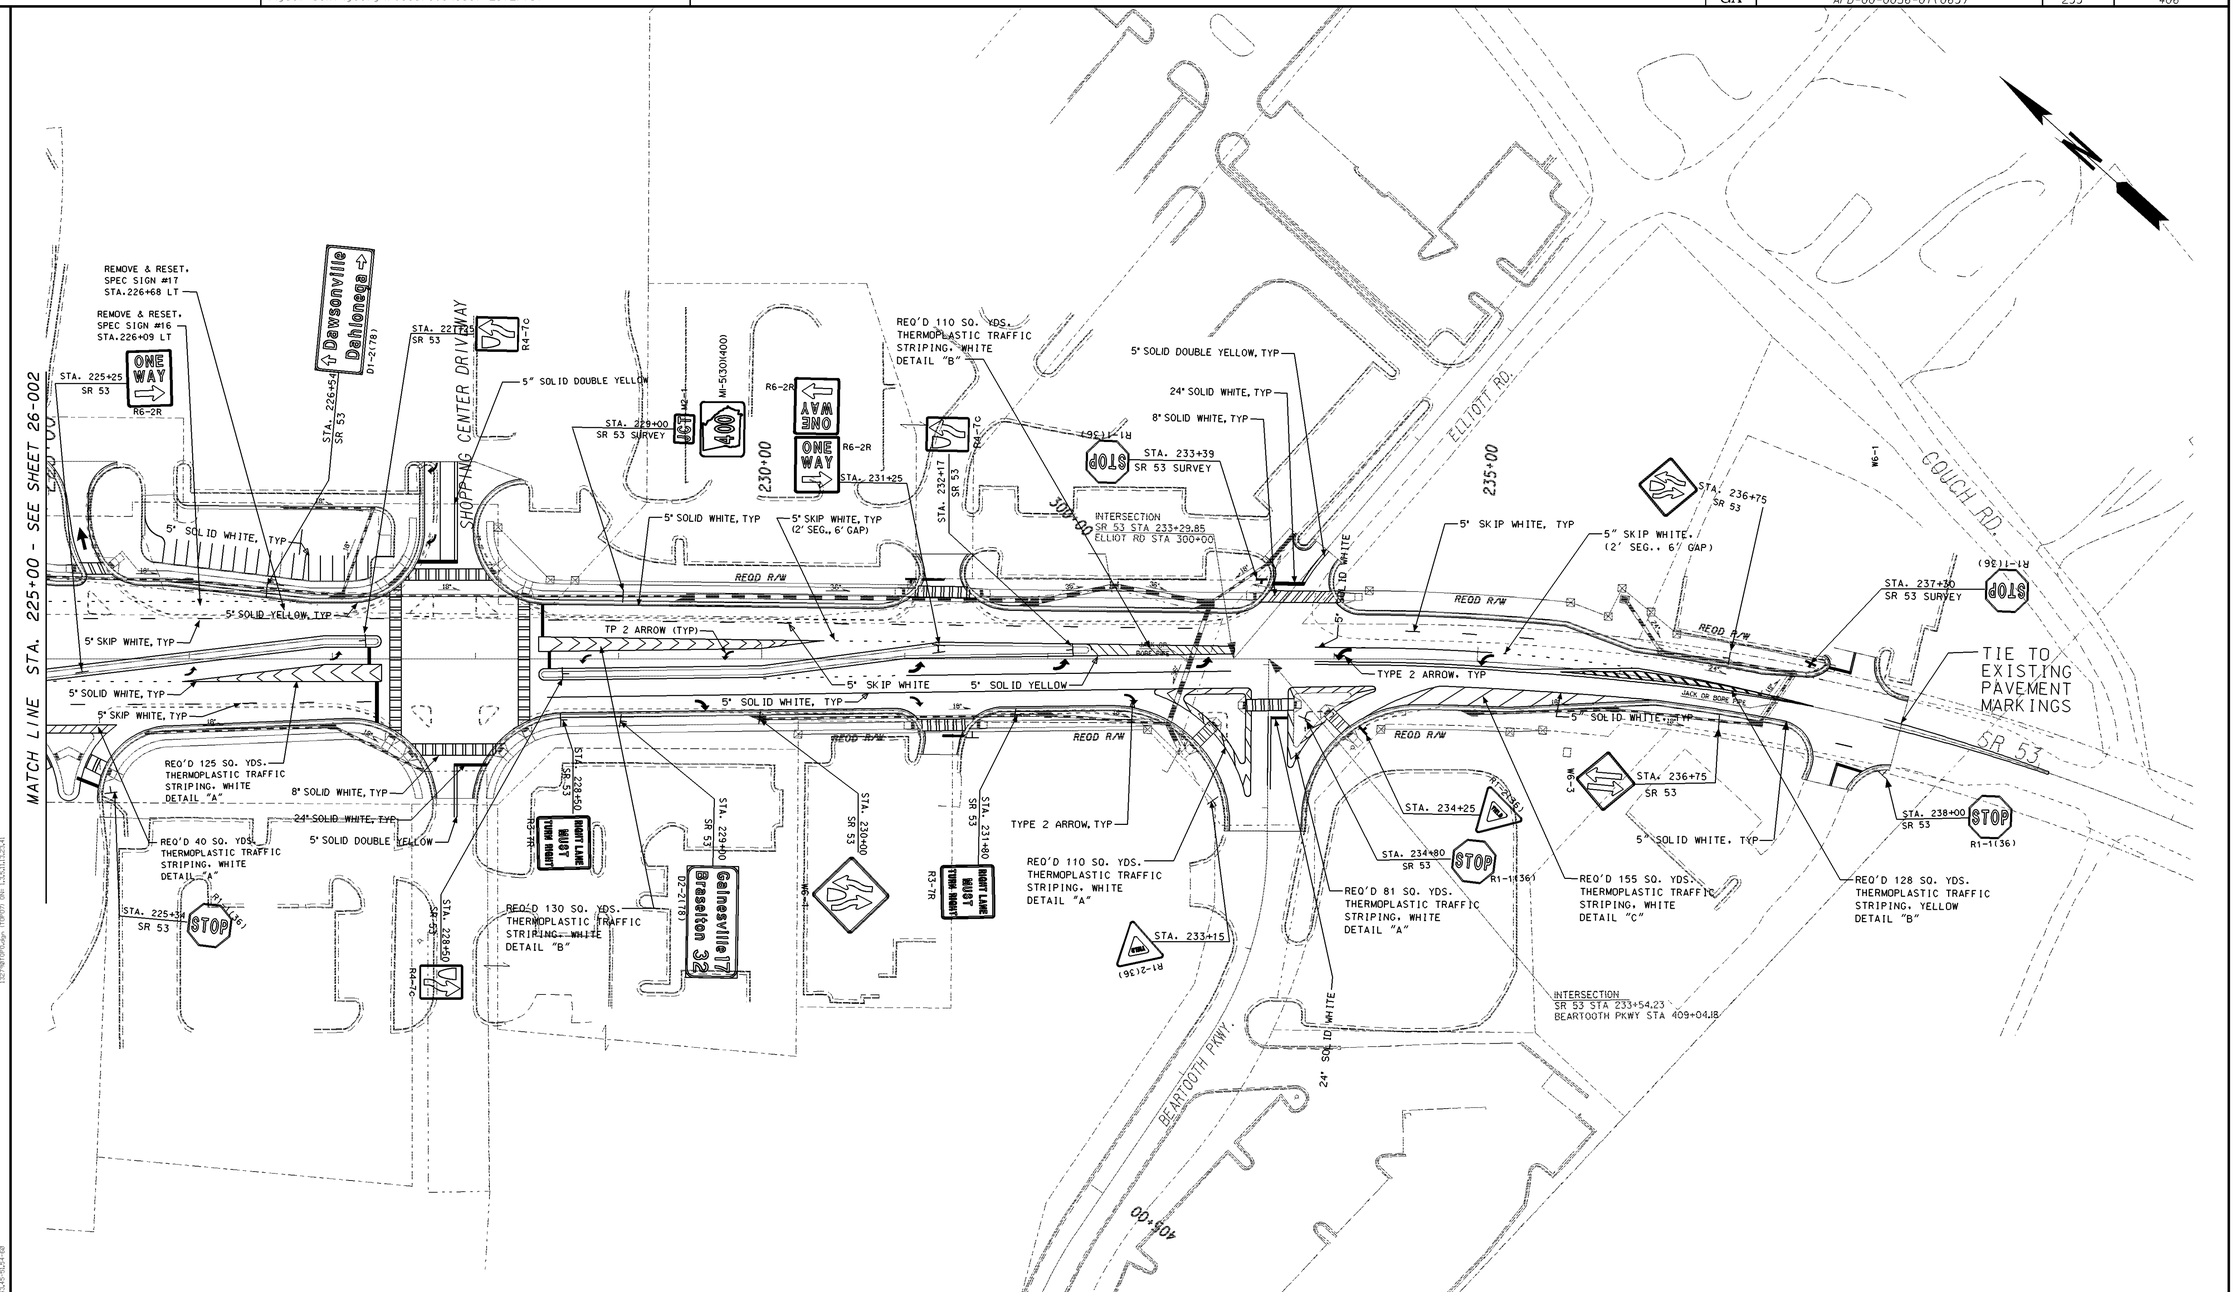


**GEORGIA**
**DEPARTMENT OF TRANSPORTATION**

SCALE IN FEET
0 50 100 200

| REVISION DATES | | |
|---|---|---|
| 10/14/14 | | |

STATE OF GEORGIA
DEPARTMENT OF TRANSPORTATION
OFFICE: ROADWAY DESIGN

# SIGNING AND MARKING PLANS

SR 53
STA. 225+00 TO STA. 238+00

DRAWING No. 26-007

1/5/2009 GPLN