STATE	PROJECT NUMBER	SHEET NO.	TOTAL
GA.	STP-056-1(67)SPUR	17	152

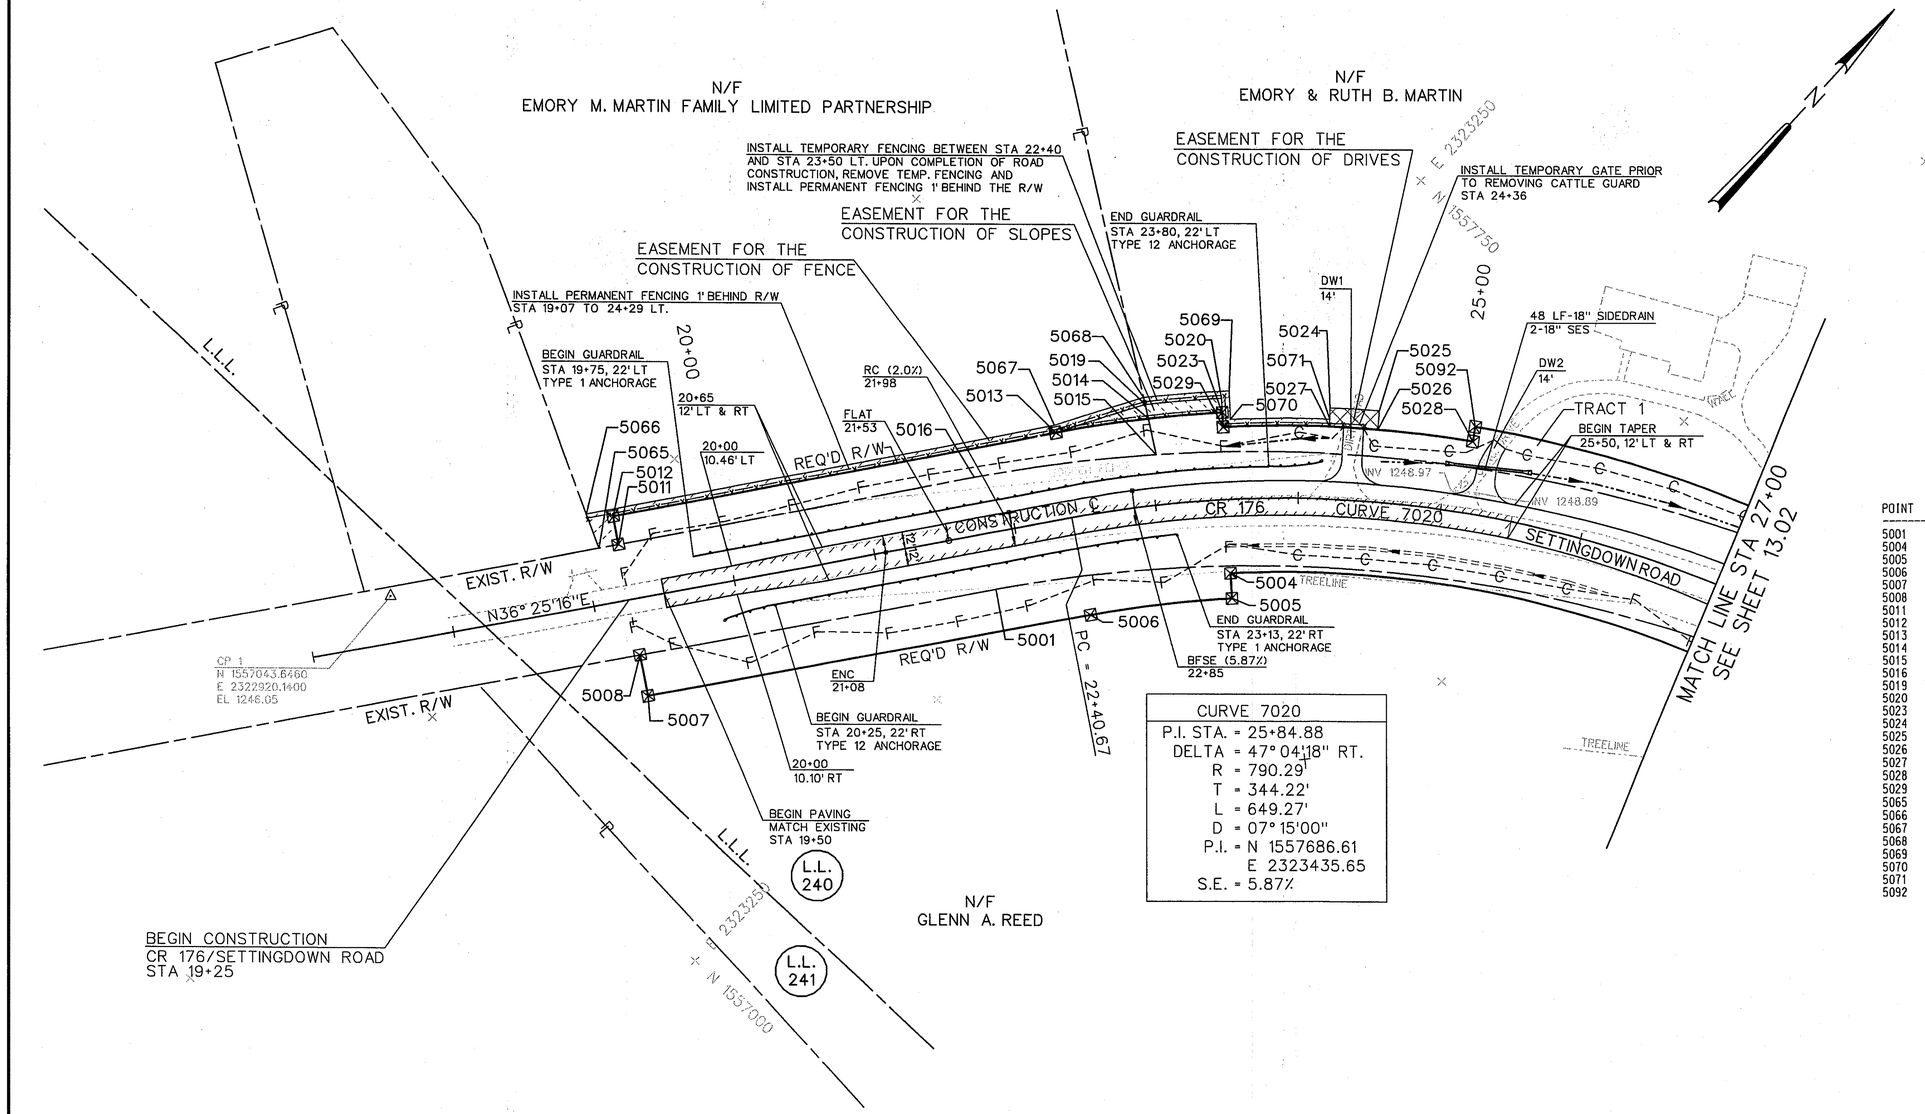

CURVE 7020
P.I. STA. = 25+84.88
DELTA = 47° 04' 18" RT.
R = 790.29'
T = 344.22'
L = 649.27'
D = 07° 15' 00"
P.I. = N 1557686.61
E 2323435.65
S.E. = 5.87%

POINT	STATION	OFFSET	ALIGN
5001	21+78.90	39.97 R	SETTINGDOWN RD
5004	23+50.00	52.00 R	SETTINGDOWN RD
5005	23+50.00	70.00 R	SETTINGDOWN RD
5006	22+40.67	70.00 R	SETTINGDOWN RD
5007	19+25.00	70.00 R	SETTINGDOWN RD
5008	19+25.00	40.13 R	SETTINGDOWN RD
5011	19+25.00	39.87 L	SETTINGDOWN RD
5012	19+25.00	60.00 L	SETTINGDOWN RD
5013	22+40.67	60.00 L	SETTINGDOWN RD
5014	23+01.68	60.00 L	SETTINGDOWN RD
5015	23+04.25	34.89 L	SETTINGDOWN RD
5016	21+78.85	40.03 L	SETTINGDOWN RD
5019	23+00.70	70.00 L	SETTINGDOWN RD
5020	23+50.00	70.00 L	SETTINGDOWN RD
5023	23+50.00	60.00 L	SETTINGDOWN RD
5024	24+20.00	63.00 L	SETTINGDOWN RD
5025	24+52.00	63.00 L	SETTINGDOWN RD
5026	24+52.00	50.00 L	SETTINGDOWN RD
5027	24+20.00	50.00 L	SETTINGDOWN RD
5028	25+15.00	50.00 L	SETTINGDOWN RD
5029	23+50.00	50.00 L	SETTINGDOWN RD
5065	19+11.24	39.86 L	SETTINGDOWN RD
5066	19+07.02	65.00 L	SETTINGDOWN RD
5067	22+40.67	65.00 L	SETTINGDOWN RD
5068	23+00.22	75.00 L	SETTINGDOWN RD
5069	23+55.00	75.00 L	SETTINGDOWN RD
5070	23+55.00	55.00 L	SETTINGDOWN RD
5071	24+20.00	55.00 L	SETTINGDOWN RD
5092	25+15.00	60.00 L	SETTINGDOWN RD

GRAPHIC SCALE

50 0 25 50 100 200

(IN FEET)
1"=50'

EASEMENT FOR CONSTR. OF DRIVES
EASEMENT FOR CONSTRUCTION OF SLOPES
PAVEMENT OVERLAY
ASPHALT PAVEMENT OBLITERATION

Jordan Jones & Goulding

GEORGIA DEPARTMENT OF TRANSPORTATION

NO.	DATE	DESCRIPTION OF REVISION

SR 400/US 19 AT CR 176/SETTINGDOWN ROAD

CONSTRUCTION PLAN
CR 176 / SETTINGDOWN ROAD
BEGIN TO STA 27+00

DESIGNED: MW	CHECKED: LJH	DATE:	13.03	
DRAWN: CEC	JOB NO. 2077-758	SCALE: 1"=50'	SHEET	REV

THIS LINE IS ONE INCH LONG WHEN PLOTTED FULL SCALE

3/20/2008 10:04:14 AM \\GDOT-DSN1\GOPLOT\QCF\Road_Design_Tiff-18x12_to_Tiff-36x24.qcf gsanford Y:\132940-\Construction\DOT 132940-017.tif GO-RD14