STATE	PROJECT NUMBER	SHEET NO.	TOTAL
GA.	STP-056-1(67)SPUR	81	152

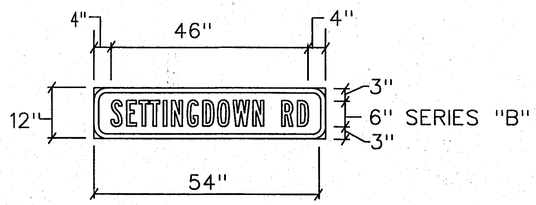

D3-1 (54)
STA 867+80
STA 888+60
BLACK LEGEND
YELLOW BACKGROUND

NOTES: 1. D3-1 SIGNS USED IN CONJUNCTION WITH WARNING SIGN SHALL HAVE BLACK REFLECTORIZED LEGENDS, BORDERS, AND SYMBOLS ON YELLOW REFELCTORIZED BACKGROUND.

D3-1 SIGN BORDER & MARGIN

SIGN HT	MARGIN	BORDER
12"	3/8"	5/8"

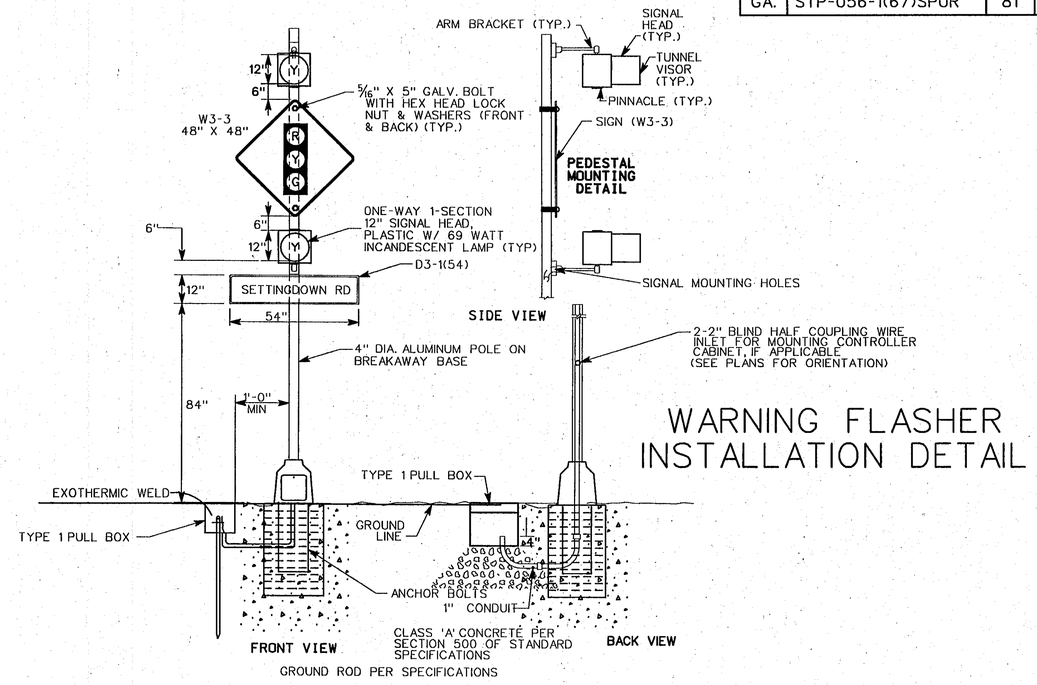

WARNING FLASHER INSTALLATION DETAIL

DETAILS & SUMMARY OF QUANTITIES - OVERHEAD STREET NAME SIGNS
MOUNTED ON TRAFFIC SIGNAL SPAN WIRES

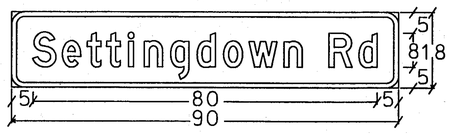

DSPEC-1

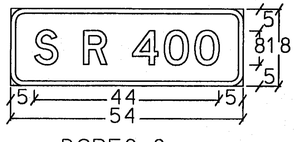

DSPEC-2

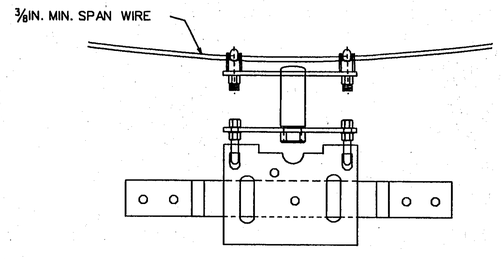

MULTI-LEVELING WIND DUMPING BRACKET

(NOT TO SCALE)

NOTE: MINIMUM OF TWO HANGERS PER STREET NAME SIGN

ALL LETTERS TO BE 8" U.C. & 6" L.C. SERIES "D".
ALL ARROWS TO BE 6" TALL & 9"LONG.

BORDER SHALL BE 1/2".
RADIUS SHALL BE 1-1/2".

SIGN PANELS SHALL BE FABRICATED OF ONE CONTINUOUS PIECE OF ALUMINUM. SPLICING OF ALUMINUM PANEL SHALL NOT BE PERMITTED.

ALL SIGNS SHALL BE WHITE REFLECTORIZED LEGEND AND BORDER ON STANDARD INTERSTATE GREEN REFLECTORIZED BACKGROUND.

SUMMARY

LOCATION	SIGNS-TYPE 2 MAT'L (.10)			
	CODE	SIZE	QUAN.	SQ.FT.
INTERSECTION NO. 1	DSPEC-1	90"X18"	2	22.5
	DSPEC-2	54"X18"	2	13.5
TOTALS				36

Jordan Jones & Goulding

GEORGIA DEPARTMENT OF TRANSPORTATION

NO.	DATE	DESCRIPTION OF REVISION
	03/02/04	REPLACED NO-FLIP SIGN BRACKET WITH MULTI-LEVELING WIND DUMPING BRACKET

SR 400/US 19 AT CR 176/SETTINGDOWN ROAD

SIGNALIZATION PLAN
DETAIL OF OVERHEAD AND ADVANCED WARNING SIGN AND SUMMARY

DESIGNED: VHR	CHECKED: VHR	DATE:	27.02 SHEET	REV
DRAWN: VHR	JOB NO. 2077-758	SCALE: N.T.S.		

THIS LINE IS ONE INCH LONG WHEN PLOTTED FULL SCALE

3/20/2008 10:01:18 AM \\GDOT-DSN1\GOPLOT\OCE\Road_Design_Tlff-18x12_to_Tlff-36x24.pcf gsanford Y:\132940-\Construction\DOT 132940-081.tlf GO-RD14