STATE	PROJECT NUMBER	SHEET NO.	TOTAL
GA.	STP-056-1(67)SPUR	138	152

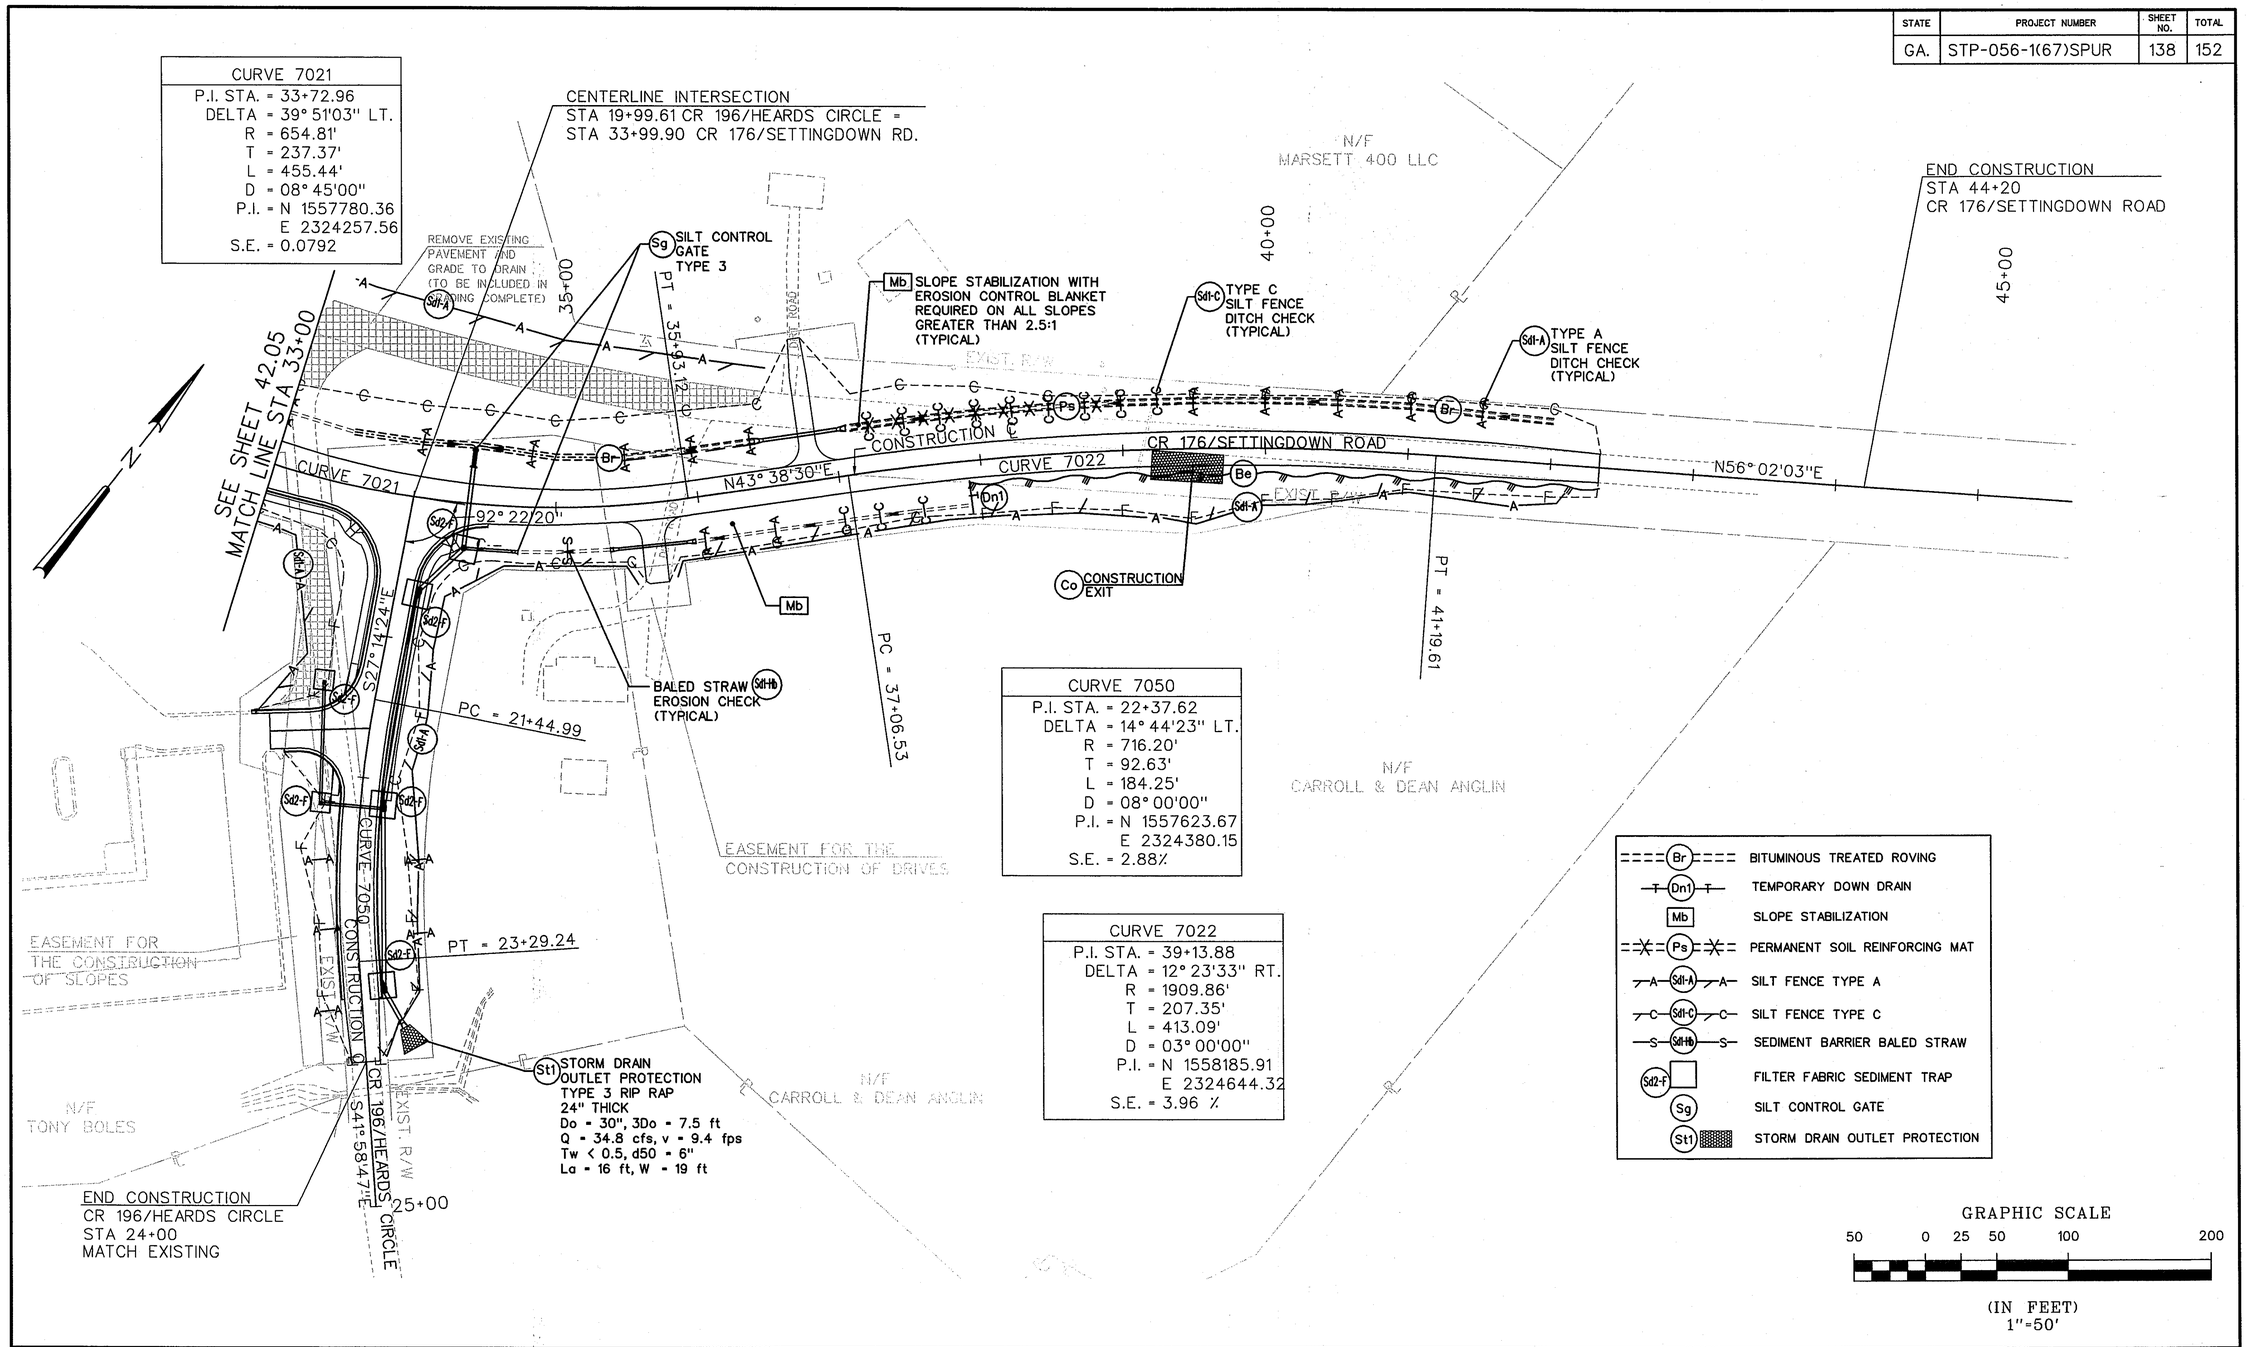

Jordan Jones & Goulding

GEORGIA DEPARTMENT OF TRANSPORTATION

NO.	DATE	DESCRIPTION OF REVISION

SR 400/US 19 AT CR 176/SETTINGDOWN ROAD

EROSION CONTROL BMP LOCATION DETAILS
CR 176 / SETTINGDOWN ROAD
STA 33+00 TO END

DESIGNED: MW	CHECKED: LJH	DATE:	42.07	
DRAWN: CEC	JOB NO. 2077-758	SCALE: 1"=50'	SHEET	REV

THIS LINE IS ONE INCH LONG WHEN PLOTTED FULL SCALE

3/20/2008 9:58:40 AM \\GDOT-DSN1\GOPLOT\OCF\Road_Design_Tiff-18x12_to_Tiff-36x24.ocf asanford Y:\132940-\Construction\DOT 132940-138.tif GO-RD14