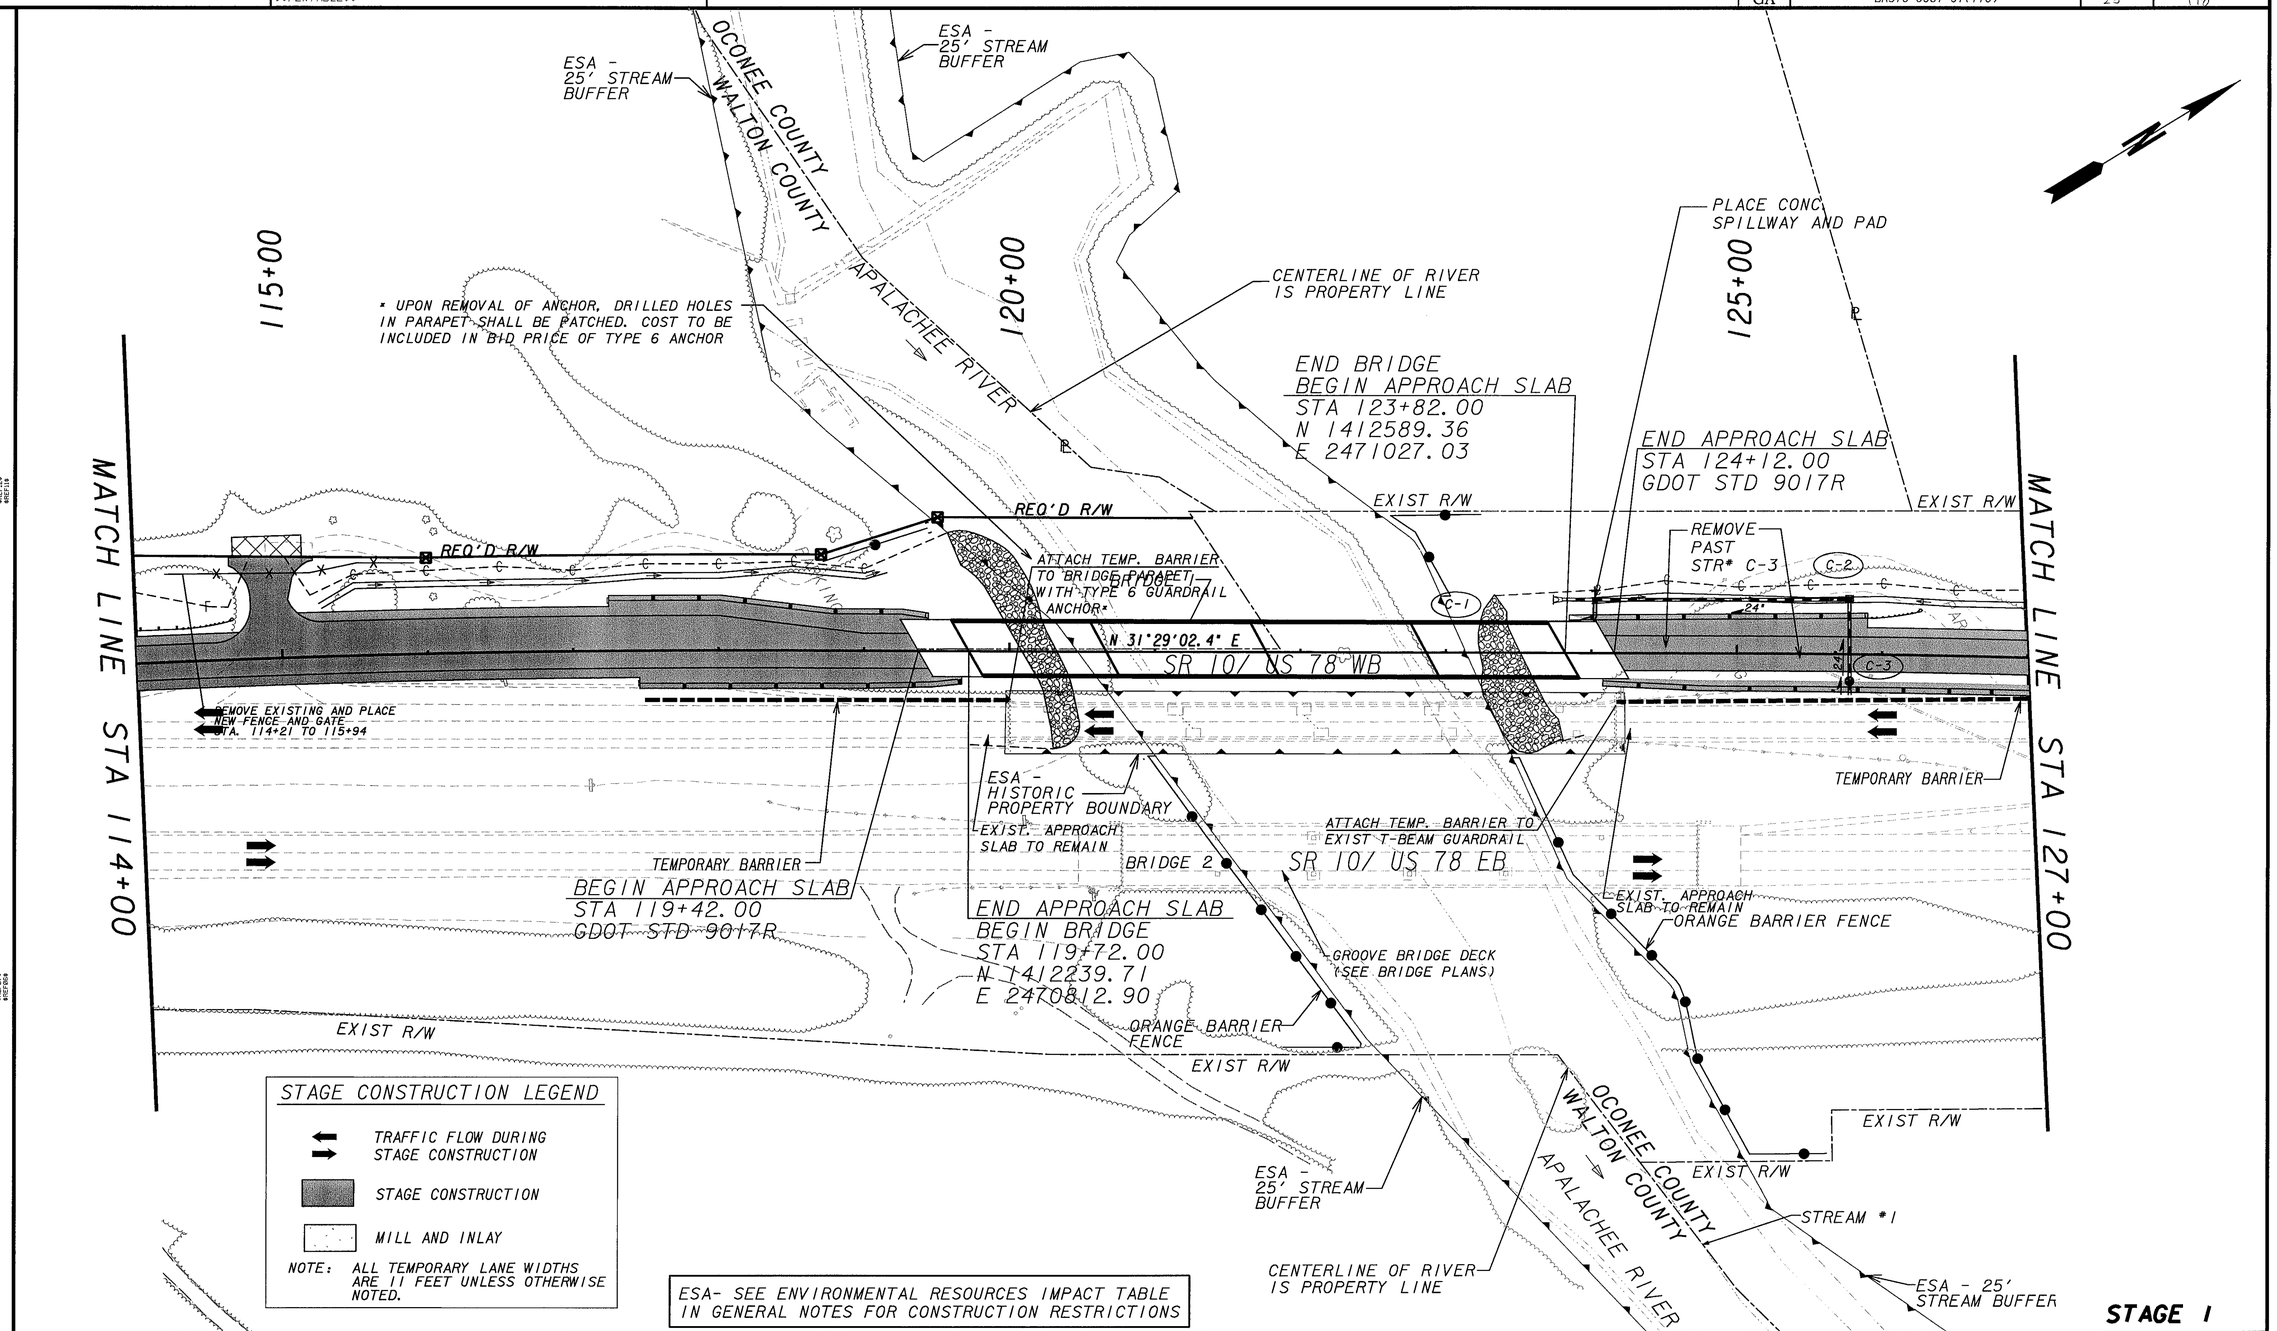

STAGE CONSTRUCTION LEGEND

- TRAFFIC FLOW DURING STAGE CONSTRUCTION
- STAGE CONSTRUCTION
- MILL AND INLAY

NOTE: ALL TEMPORARY LANE WIDTHS ARE 11 FEET UNLESS OTHERWISE NOTED.

ESA- SEE ENVIRONMENTAL RESOURCES IMPACT TABLE IN GENERAL NOTES FOR CONSTRUCTION RESTRICTIONS

PROPERTY AND EXISTING R/W LINE
REQUIRED R/W LINE
CONSTRUCTION LIMITS
EASEMENT FOR CONSTR & MAINTENANCE OF SLOPES
EASEMENT FOR CONSTR OF SLOPES
EASEMENT FOR CONSTR OF DRIVES

GRESHAM SMITH AND PARTNERS

SCALE IN FEET 0 50 100 200

REVISION DATES

STATE OF GEORGIA
DEPARTMENT OF TRANSPORTATION
OFFICE: PROGRAM DELIVERY

CONSTRUCTION STAGING PLAN

BRSTO-0061-01(110)
WALTON & OCONEE COUNTY

DRAWING No. 19-002

1/5/2009 GPLN