USER:kaward

V:\1782\active\178202015\Roadway\DGN\132995CV01.DGN

STATE	PROJECT NUMBER	SHEET NO.	TOTAL SHEETS
GA	BRSTO-0197-01(013)	1	210

DEPARTMENT OF TRANSPORTATION
STATE OF GEORGIA

PLAN AND PROFILE OF PROPOSED
SR 52 OVER CANDLER CREEK
BRIDGE REPLACEMENT
BRSTO-0197-01(013), HALL COUNTY

FEDERAL AID PROJECT

GEORGIA D.O.T. P.I. No. 132995
FEDERAL ROUTE No. N/A
STATE ROUTE No. 52 & 323

NOTE:
ALL REFERENCES IN THIS DOCUMENT, WHICH INCLUDES ALL PAPERS, WRITINGS, DOCUMENTS DRAWINGS, OF PHOTOGRAPHS USED, OR TO BE USED IN CONNECTION WITH THIS DOCUMENT, TO "STATE HIGHWAY DEPARTMENT OF GEORGIA", "STATE HIGHWAY DEPARTMENT", "GEORGIA STATE HIGHWAY DEPARTMENT", "HIGHWAY DEPARTMENT", OR "DEPARTMENT" WHEN THE CONTEXT THEREOF MEANS THE STATE HIGHWAY DEPARTMENT OF GEORGIA MEAN, AND SHALL BE DEEMED TO MEAN THE DEPARTMENT OF TRANSPORTATION.

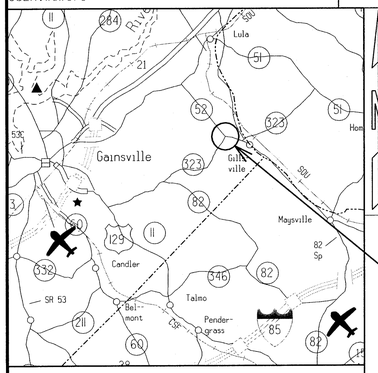

LOCATION SKETCH

DESIGN DATA:	
TRAFFIC A.D.T.:	5000 (2013)
TRAFFIC A.D.T.:	7600 (2033)
DIRECTIONAL DIST.:	60%
% TRUCKS:	10%
% 24 HR. TRUCKS:	12%
SPEED DESIGN:	55 MPH

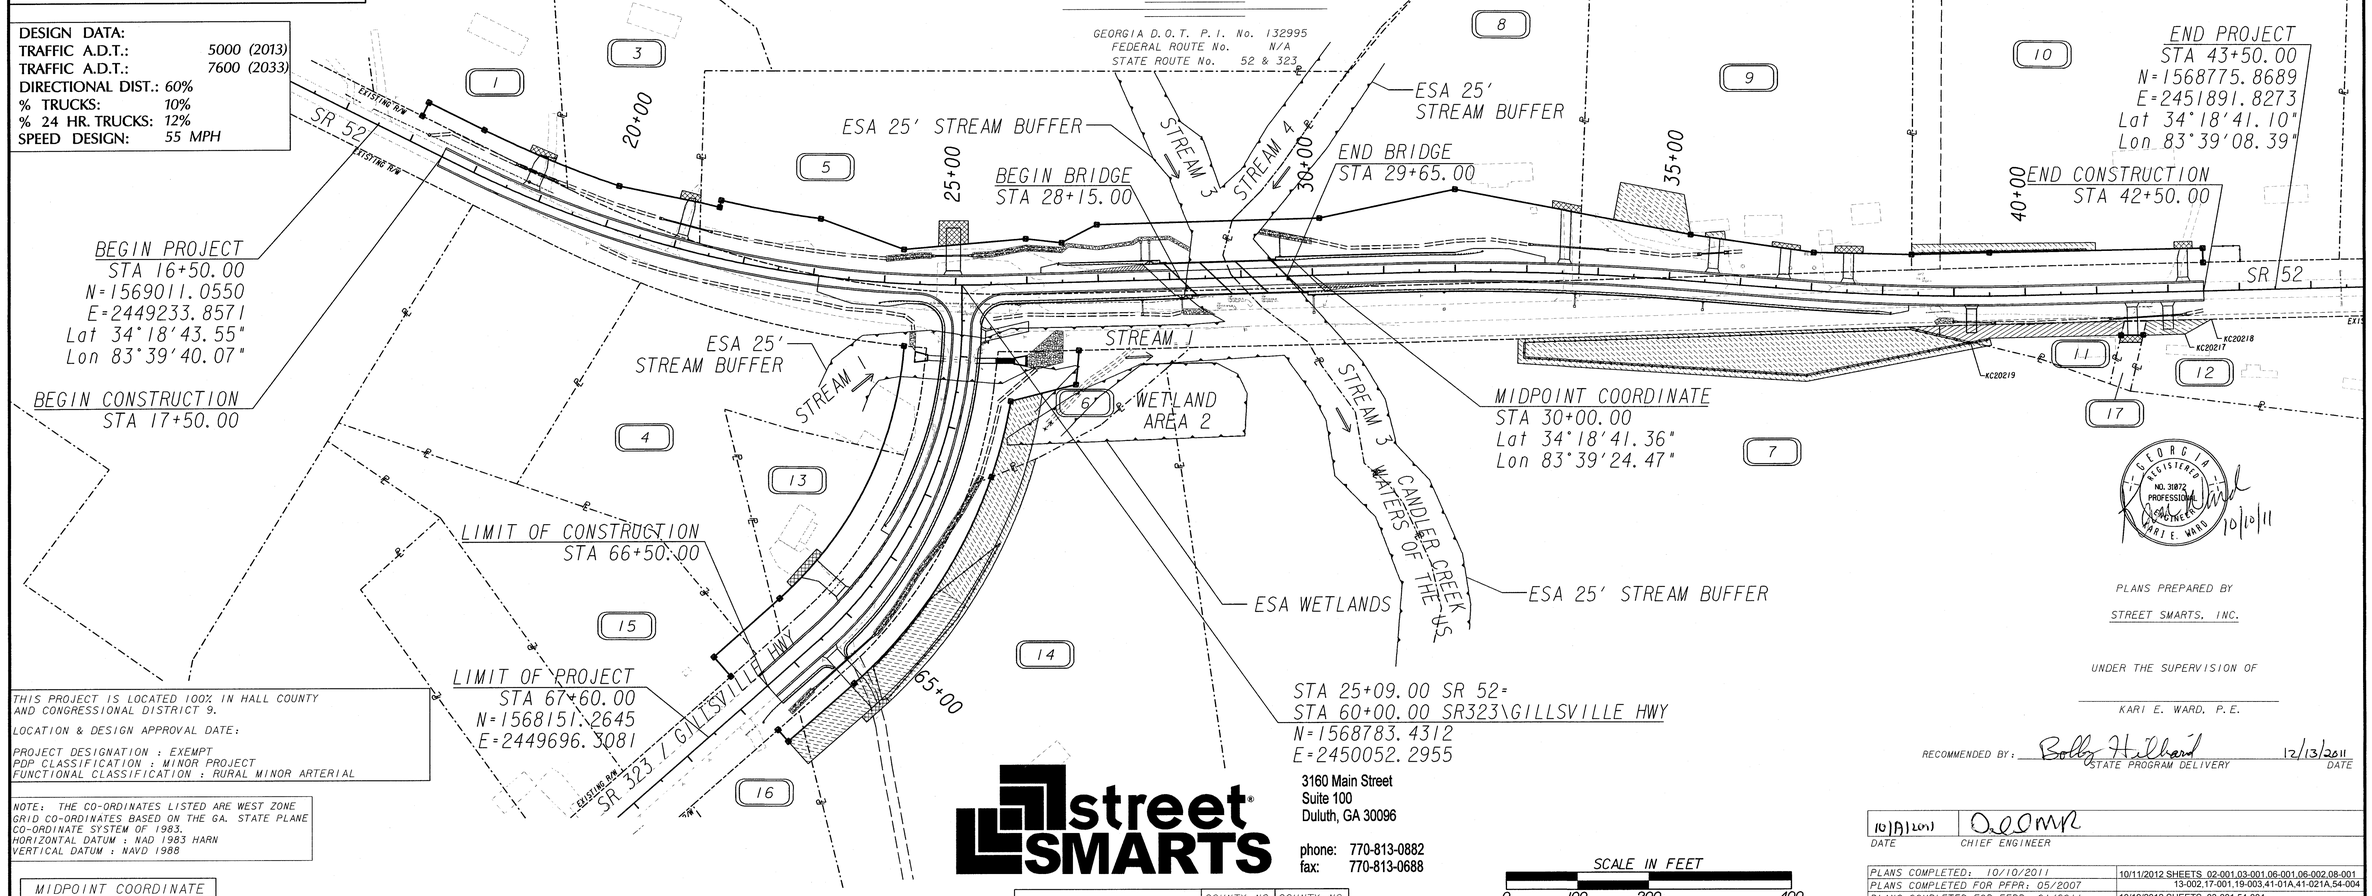

THIS PROJECT IS LOCATED 100% IN HALL COUNTY AND CONGRESSIONAL DISTRICT 9.

LOCATION & DESIGN APPROVAL DATE:

PROJECT DESIGNATION : EXEMPT
PDP CLASSIFICATION : MINOR PROJECT
FUNCTIONAL CLASSIFICATION : RURAL MINOR ARTERIAL

NOTE: THE CO-ORDINATES LISTED ARE WEST ZONE GRID CO-ORDINATES BASED ON THE GA. STATE PLANE CO-ORDINATE SYSTEM OF 1983.
HORIZONTAL DATUM : NAD 1983 HARN
VERTICAL DATUM : NAVD 1988

MIDPOINT COORDINATE
STATION 30+00.00
N=1568795.9243
E=2450543.1302

THE DATA, TOGETHER WITH ALL OTHER INFORMATION SHOWN ON THESE PLANS, OR IN ANY WAY INDICATED THEREBY, WHETHER BY DRAWINGS OR NOTES, OR IN ANY OTHER MANNER, ARE BASED UPON FIELD INVESTIGATIONS AND ARE BELIEVED TO BE INDICATIVE OF ACTUAL CONDITIONS. HOWEVER, THE SAME ARE SHOWN AS INFORMATION ONLY, ARE NOT GUARANTEED, AND DO NOT BIND THE DEPARTMENT OF TRANSPORTATION IN ANY WAY. THE ATTENTION OF THE BIDDER IS SPECIFICALLY DIRECTED TO SUBSECTIONS 102.04, 102.05, AND 104.03 OF THE SPECIFICATIONS.

COVERS

street SMARTS
3160 Main Street
Suite 100
Duluth, GA 30096
phone: 770-813-0882
fax: 770-813-0688

SCALE IN FEET
0 100 200 400

LENGTH OF PROJECT HALL COUNTY	COUNTY NO. 139 SR 52 MILES	COUNTY NO. 139 SR 323 MILES
NET LENGTH OF ROADWAY	0.48	0.14
NET LENGTH OF BRIDGES	0.03	0.00
NET LENGTH OF PROJECT	0.51	0.14
NET LENGTH OF EXCEPTIONS	0.00	0.00
GROSS LENGTH OF PROJECT	0.51	0.14

GEORGIA REGISTERED NO. 31872 PROFESSIONAL ENGINEER KARI E. WARD
10/10/11

PLANS PREPARED BY
STREET SMARTS, INC.

UNDER THE SUPERVISION OF
KARI E. WARD, P.E.

RECOMMENDED BY: Bobby Hilliard 12/13/2011
STATE PROGRAM DELIVERY DATE

10/19/2011 DOOMR
DATE CHIEF ENGINEER

PLANS COMPLETED: 10/10/2011	10/11/2012 SHEETS 02-001,03-001,06-001,06-002,08-001, 13-002,17-001,19-003,41-01A,41-021A,54-004
PLANS COMPLETED FOR PFPR: 05/2007	
PLANS COMPLETED FOR FFPR: 01/2011	10/19/2012 SHEETS 03-001,54-004
REVISIONS	12/18/2012 SHEETS 03-001,05-001,05-002,06-001,06-002, 08-001;13-001,13-002,15-001,19-013, 19-014,19-026,19-027,19-046,19-047, 19-057,19-058,21-001,22-001,22-002, 23-004,23-005,26-001,26-002, 35-001 to 35-010,51-002,53-001
01/10/2012 SHEETS 03-001, 06-001, 06-002,24-001 to 24-003	
01/25/2012 SHEETS 03-001, 04-001,05-001,05-002,06-001 06-002	
02/03/2012 SHEETS 03-001, 04-001,06-001,06-002,13-001, 13-002,19-013,19-014,19-026,19-046, 19-047,21-001,50-001,51-002,54-001, 54-004,54-007,54-010,55-001	08/15/2014 SHEETS 03-001,06-002,08-001,26-001
02/10/2012 SHEETS 03-001, 06-001,19-046	
02/16/2012 SHEETS 03-001, 06-001,07-001	
03/23/2012 SHEETS 04-002,13-001,51-002,53-001,54-001	
04/05/2012 SHEETS 06-002,08-001,13-001,13-002,14-001, 51-002,54-002,54-004,54-005,54-012	