STATE	PROJECT NUMBER	SHEET NUMBER	TOTAL SHEETS
GEORGIA	STP-2883 (1)	211	348

Metric

VOID

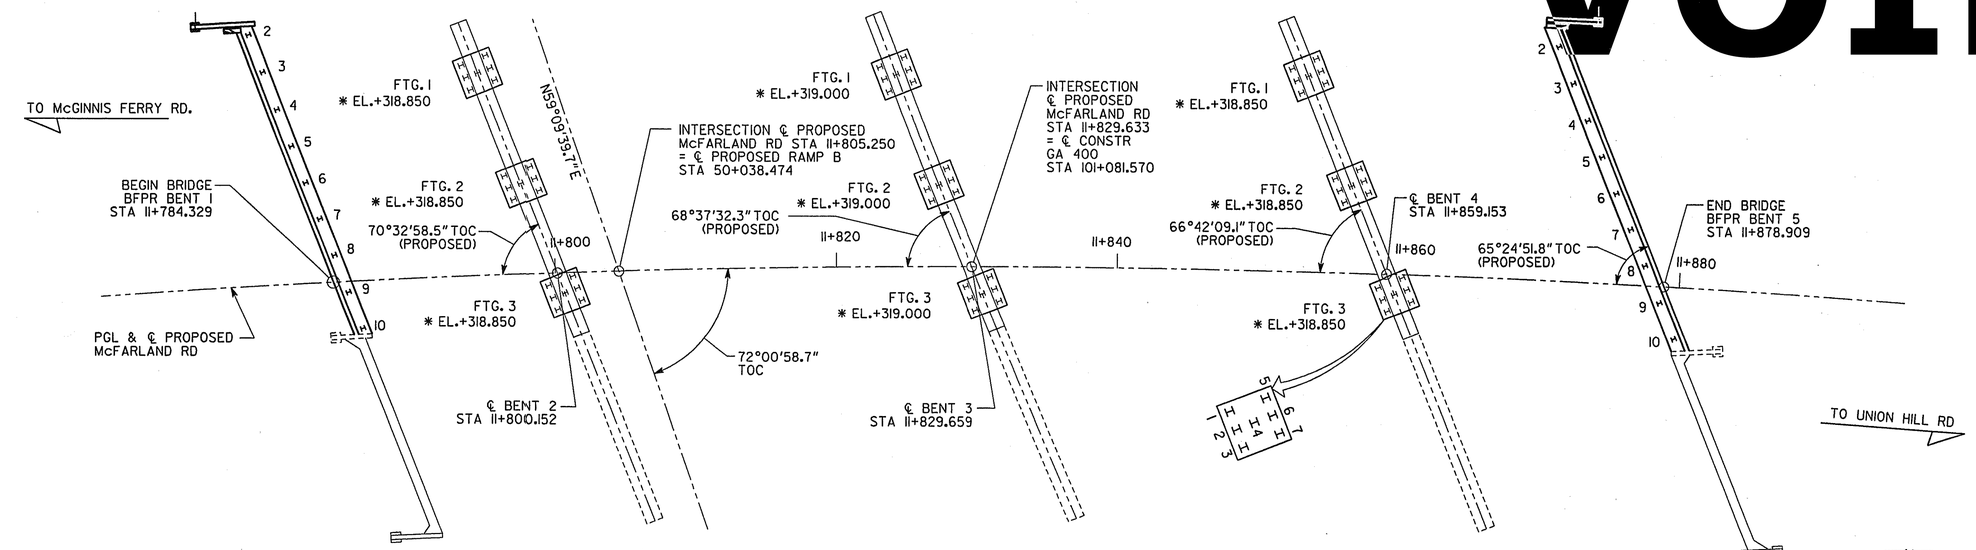

PLAN
SCALE 1:250

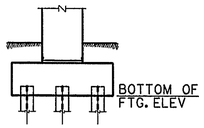

NOTE:
THIS "AS-BUILT INFORMATION SHEET IS TO BE FILLED IN BY THE PROJECT ENGINEER AND FORWARDED TO THE BRIDGE OFFICE AFTER INSTALLATION OF ALL PILES AND FOOTINGS FOR POSTING TO THE PLANS AS A PERMANENT RECORD OF THE BRIDGE CONSTRUCTION.

* ELEVATION INDICATES AT BOTTOM OF FOOTING.

AS-BUILT FOUNDATION INFORMATION

BENT	PILE LOCATION	PILE NO.	PILE TIP ELEVATION
1	LT. WINGWALL	1	
	GIRDER 1	2	
	GIRDER 2	3	
	GIRDER 3	4	
	GIRDER 4	5	
	GIRDER 5	6	
	GIRDER 6	7	
	GIRDER 7	8	
	GIRDER 8	9	
	GIRDER 9	10	

AS-BUILT FOUNDATION INFORMATION

BENT	PILE LOCATION	PILE NO.	PILE TIP ELEVATION
5	LT. WINGWALL	1	
	GIRDER 1	2	
	GIRDER 2	3	
	GIRDER 3	4	
	GIRDER 4	5	
	GIRDER 5	6	
	GIRDER 6	7	
	GIRDER 7	8	
	GIRDER 8	9	
	GIRDER 9	10	

AS-BUILT FOUNDATION INFORMATION

BENT	LOCATION	BOT. OF FTG. ELEV.	PILE NO.	PILE TIP ELEVATION
2	FTG. 1		1	
			2	
			3	
			4	
			5	
			6	
			7	
	FTG. 2		1	
			2	
			3	
			4	
			5	
			6	
			7	
	FTG. 3		1	
			2	
			3	
			4	
			5	
			6	
			7	

AS-BUILT FOUNDATION INFORMATION

BENT	LOCATION	BOT. OF FTG. ELEV.	PILE NO.	PILE TIP ELEVATION
3	FTG. 1		1	
			2	
			3	
			4	
			5	
			6	
			7	
	FTG. 2		1	
			2	
			3	
			4	
			5	
			6	
			7	
	FTG. 3		1	
			2	
			3	
			4	
			5	
			6	
			7	

AS-BUILT FOUNDATION INFORMATION

BENT	LOCATION	BOT. OF FTG. ELEV.	PILE NO.	PILE TIP ELEVATION
4	FTG. 1		1	
			2	
			3	
			4	
			5	
			6	
			7	
	FTG. 2		1	
			2	
			3	
			4	
			5	
			6	
			7	
	FTG. 3		1	
			2	
			3	
			4	
			5	
			6	
			7	

GEORGIA REGISTERED 19039 PROFESSIONAL ENGINEER HISHAM H. DEEB

△1 BRIDGE NO-1

Moreland Altobelli Associates, Inc.
4000 Dekalb Technology Parkway
Atlanta, Georgia 30340
Tel.: (770) 263-5945

	NAME		NAME		NAME
DESIGNED BY	GH	DRAWN BY	MJW	QUANTITIES BY	—
CHECKED BY	AWB	CHECKED BY	TRW	CHECKED BY	—
SUPERVISED BY	HISHAM H. DEEB, P.E.			DATE: OCTOBER 2001	

FORSYTH COUNTY
DEPARTMENT OF TRANSPORTATION

△	DATE	BY	REVISIONS
△1	6/10/03	HHD	REVISED BRIDGE NO.

AS-BUILT FOUNDATION DATA
WIDENING McFARLAND ROAD OVER GA 400
FORSYTH COUNTY STP-2883 (1)

DRAWING NUMBER S-20 OF 21