DATETIME$$$ TIME$$$ PRF DGN

$USER$ $$PENTABLE$$

STATE	PROJECT NUMBER	SHEET NO.	TOTAL SHEETS
GA	STP00-2348-00(003)	44	264

VOID

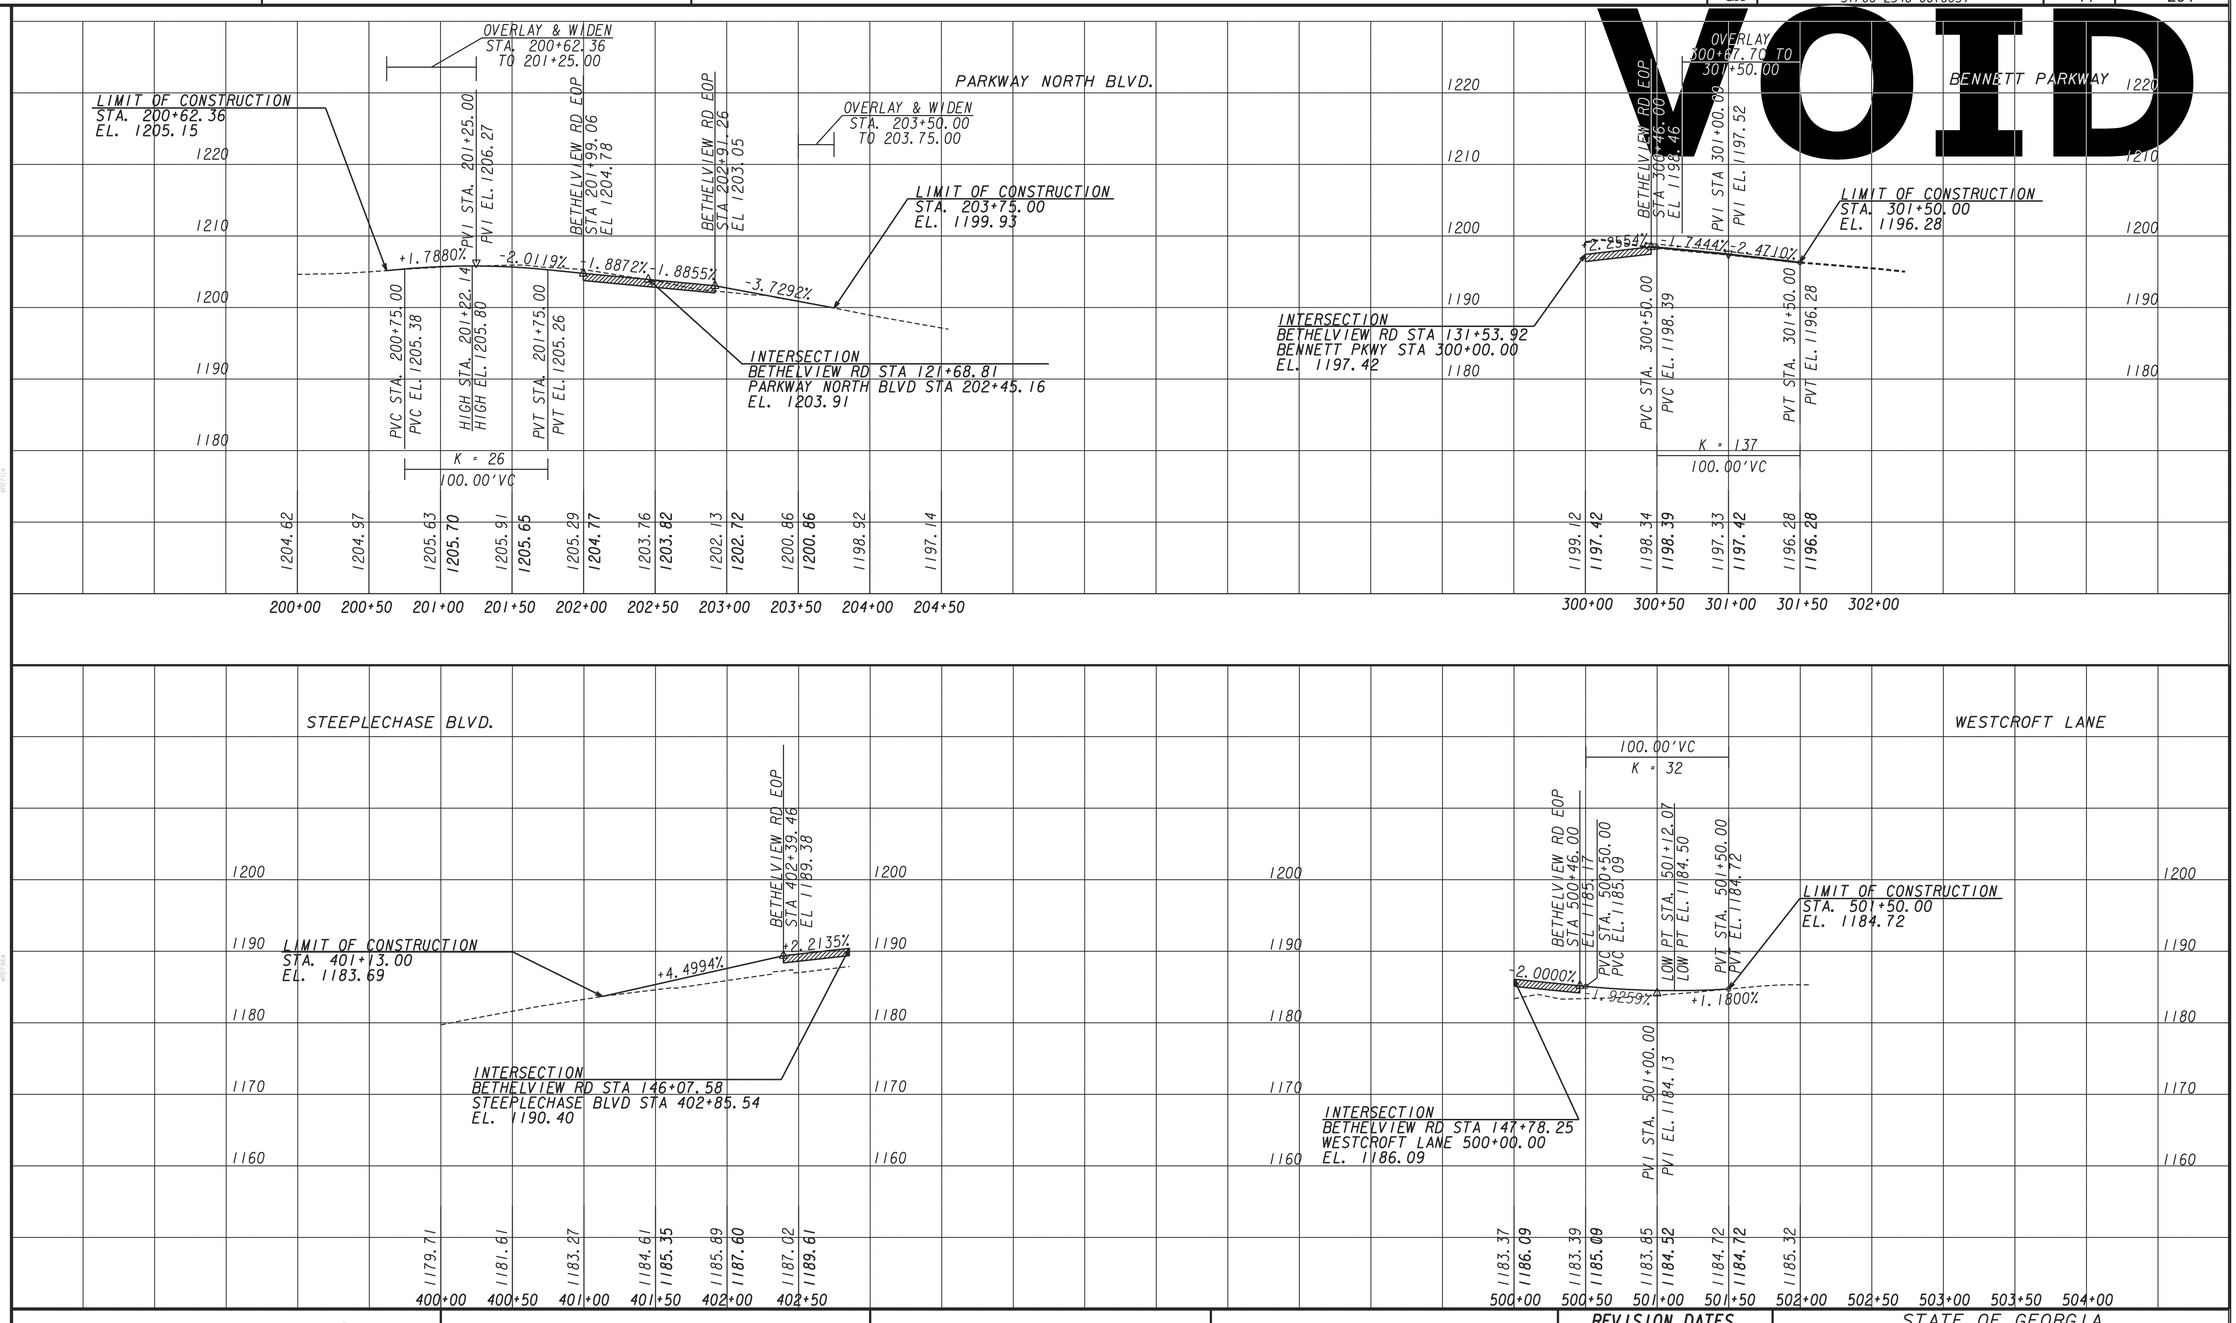

PROPERTY AND EXISTING R/W LINE -----R-----
REQUIRED R/W LINE
CONSTRUCTION LIMITS --C--F--
EASEMENT FOR CONSTR & MAINTENANCE OF SLOPES
EASEMENT FOR CONSTR OF SLOPES
EASEMENT FOR CONSTR OF DRIVES

BEGIN LIMIT OF ACCESS.....BLA
END LIMIT OF ACCESS.....ELA
LIMIT OF ACCESS
REQ'D. R/W AND LIMIT OF ACCESS

Moreland Altobelli Associates, Inc.
2211 Beaver Ruin Road
Suite 190
Norcross, Georgia 30071
Telephone (770) 263-5945

50 0 50 100 150FT.
SCALE

REVISION DATES

STATE OF GEORGIA
DEPARTMENT OF TRANSPORTATION
OFFICE:

CROSSROAD PROFILE

PARKWAY NORTH BLVD. BENNETT PKWY. STEEPLECHASE BLVD. WESTCROFT LANE

DRAWING No. 16-01

GPLN

...\141880\Plans\141880p03.dgn 5/3/2012 9:27:06 AM