DATETIME$$$ TIME$$$
$USER$

PRF
$$PENTABLE$$

DGN

STATE	PROJECT NUMBER	SHEET NO.	TOTAL SHEETS
GA	STP00-2348-00(003)	75	264

VOID

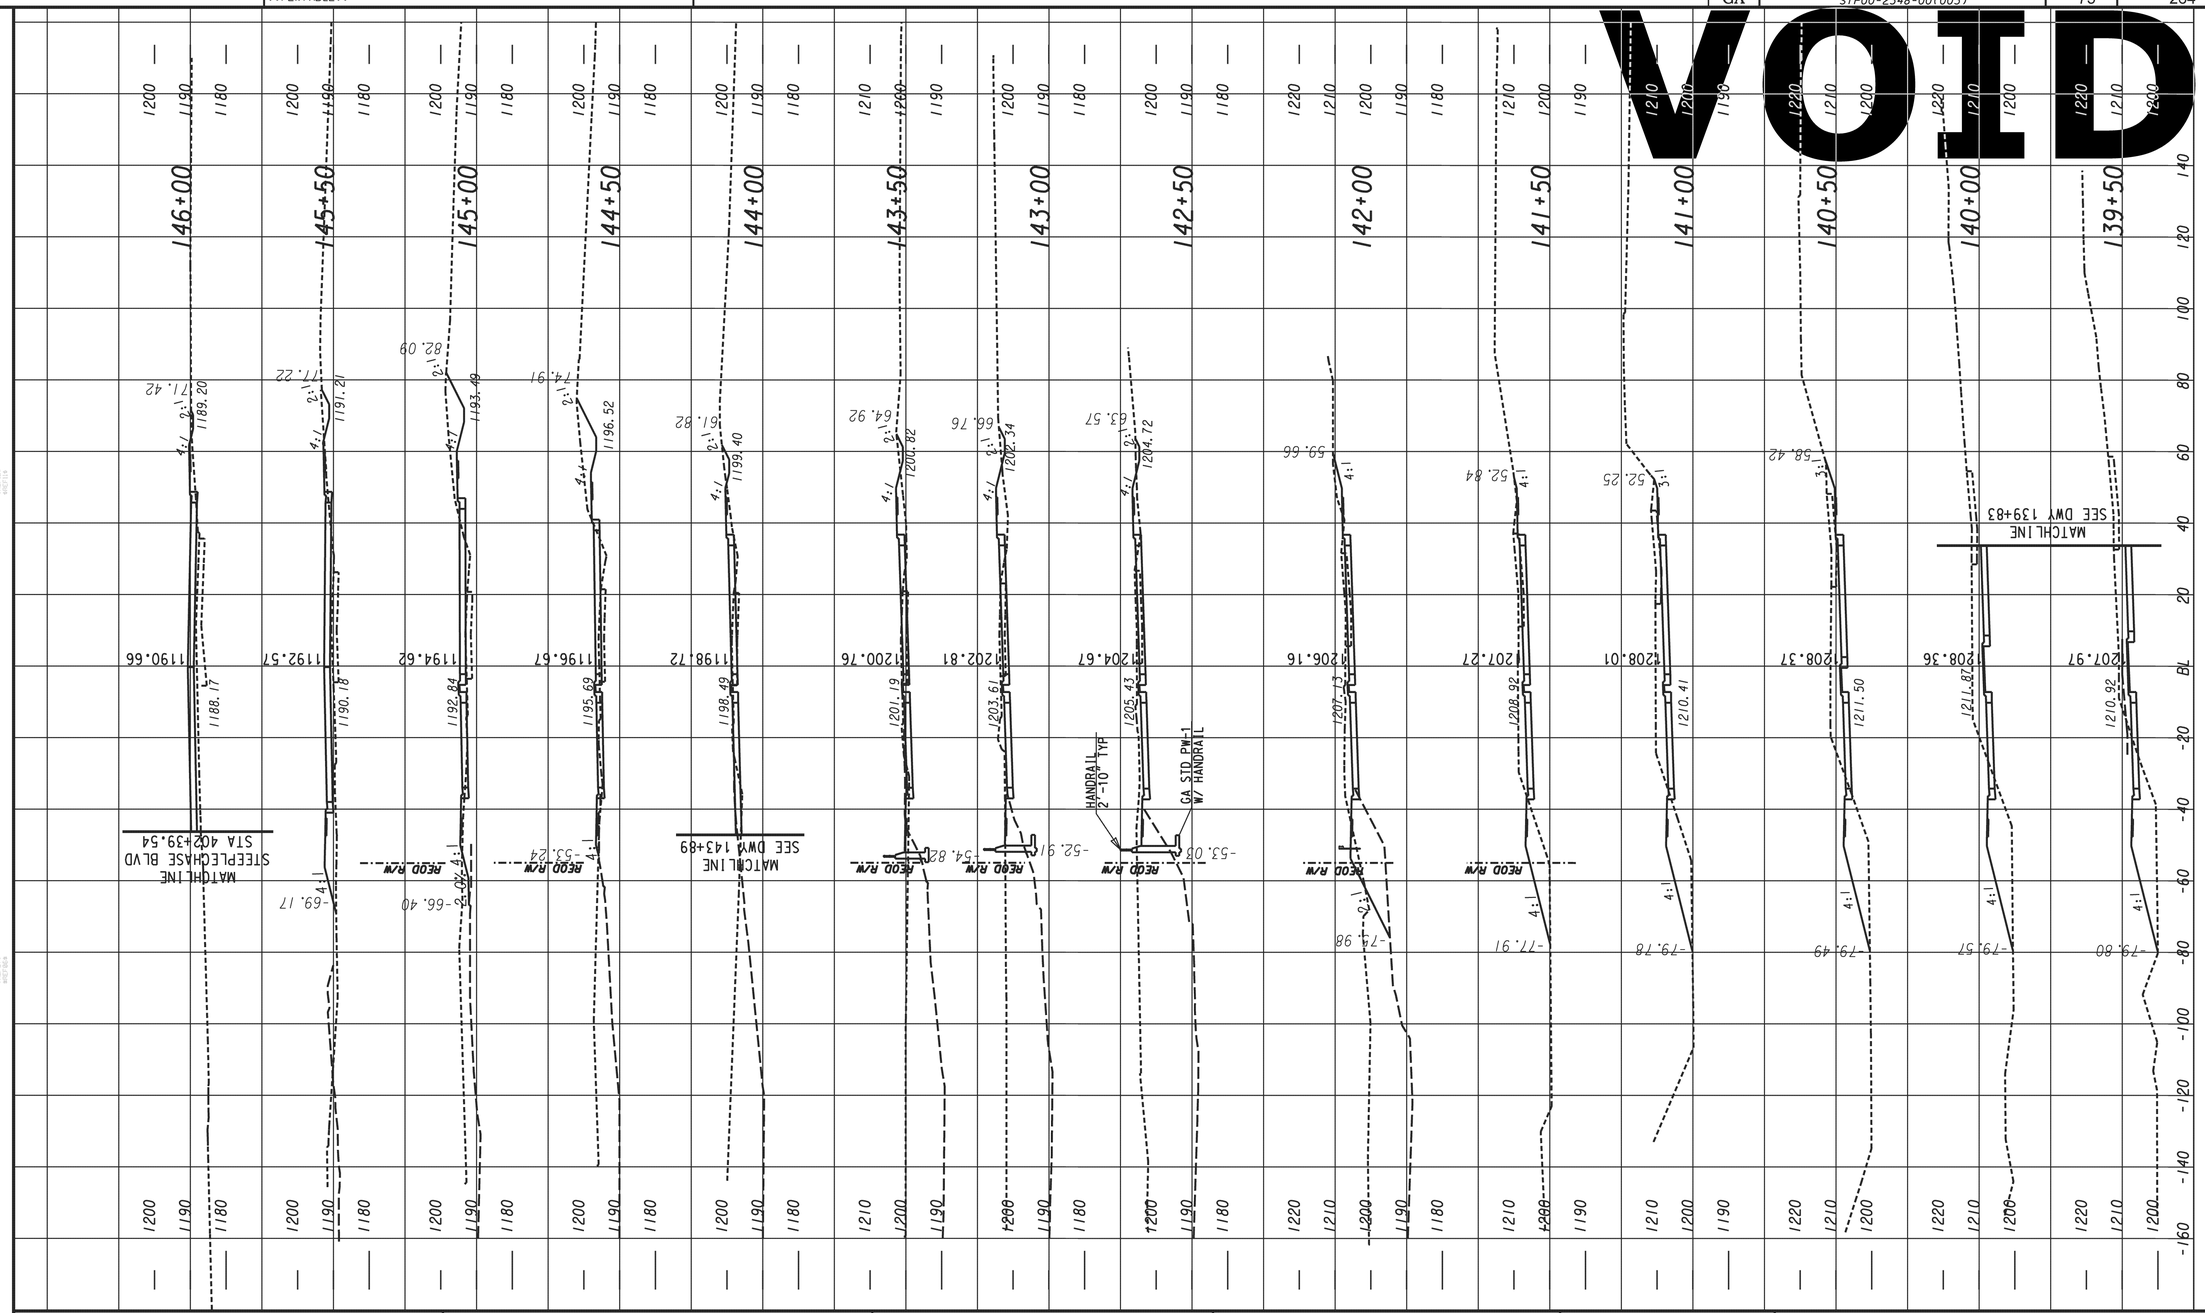

		Moreland Altobelli Associates, Inc. 2211 Beaver Ruin Road Suite 190 Norcross, Georgia 30071 Telephone (770) 263-5945	SCALE IN FEET 0 20 40 80

REVISION DATES		

STATE OF GEORGIA
DEPARTMENT OF TRANSPORTATION
OFFICE: ROAD DESIGN

EARTHWORK CROSS SECTIONS

BETHELVIEW ROAD
STA. 139+50 TO STA. 146+00

DRAWING No. 23-05

SUXEN

...\141880\Plans\141880xs.dgn 5/3/2012 11:35:50 AM