VOID

STATE	PROJECT NUMBER	SHEET NUMBER	TOTAL SHEETS
GEORGIA	STP00-1267-00(008)	754	969

UTILITY LEGEND

UTILITY	EXISTING	REMOVAL	PROPOSED
POWER (O.H.)	— —W— —	—X —W—X—	—W—
POWER (U.G.)	— —E — —	—X —E —X—	—E—
POWER MH	EMH ○	EMH ⊠	EMH ●
POWER POLES	□	⊠	■
TEL. (O.H.)	— —∿— —	—X —∿—X —	—∿—
TEL. (U.G.)	— —T — —	—X—T —X—	—T—
TEL MH	TMH ○	TMH ⊠	TMH ●
WATER MAIN	— —W — —	—X—W —X—	—W—
GAS MAIN	— —G — —	—X—G —X—	—G—
SAN. SEWER	SSMH ○	SSMH ⊠	SSMH ●
SEWER MAIN	— —SS — —	—X—SS —X—	—SS—
UTILITY POLES	—⊖—	—⊠—	—●—
T.V. (O.H.)	—∿—TV —	—X —∿—X TV —	—∿—TV —
T.V. (U.G.)	— —TV — —	—X—TV —X—	—TV—
SAN. FORCE MAIN	— —SFM— —	—X—SFM—X —	—SFM—

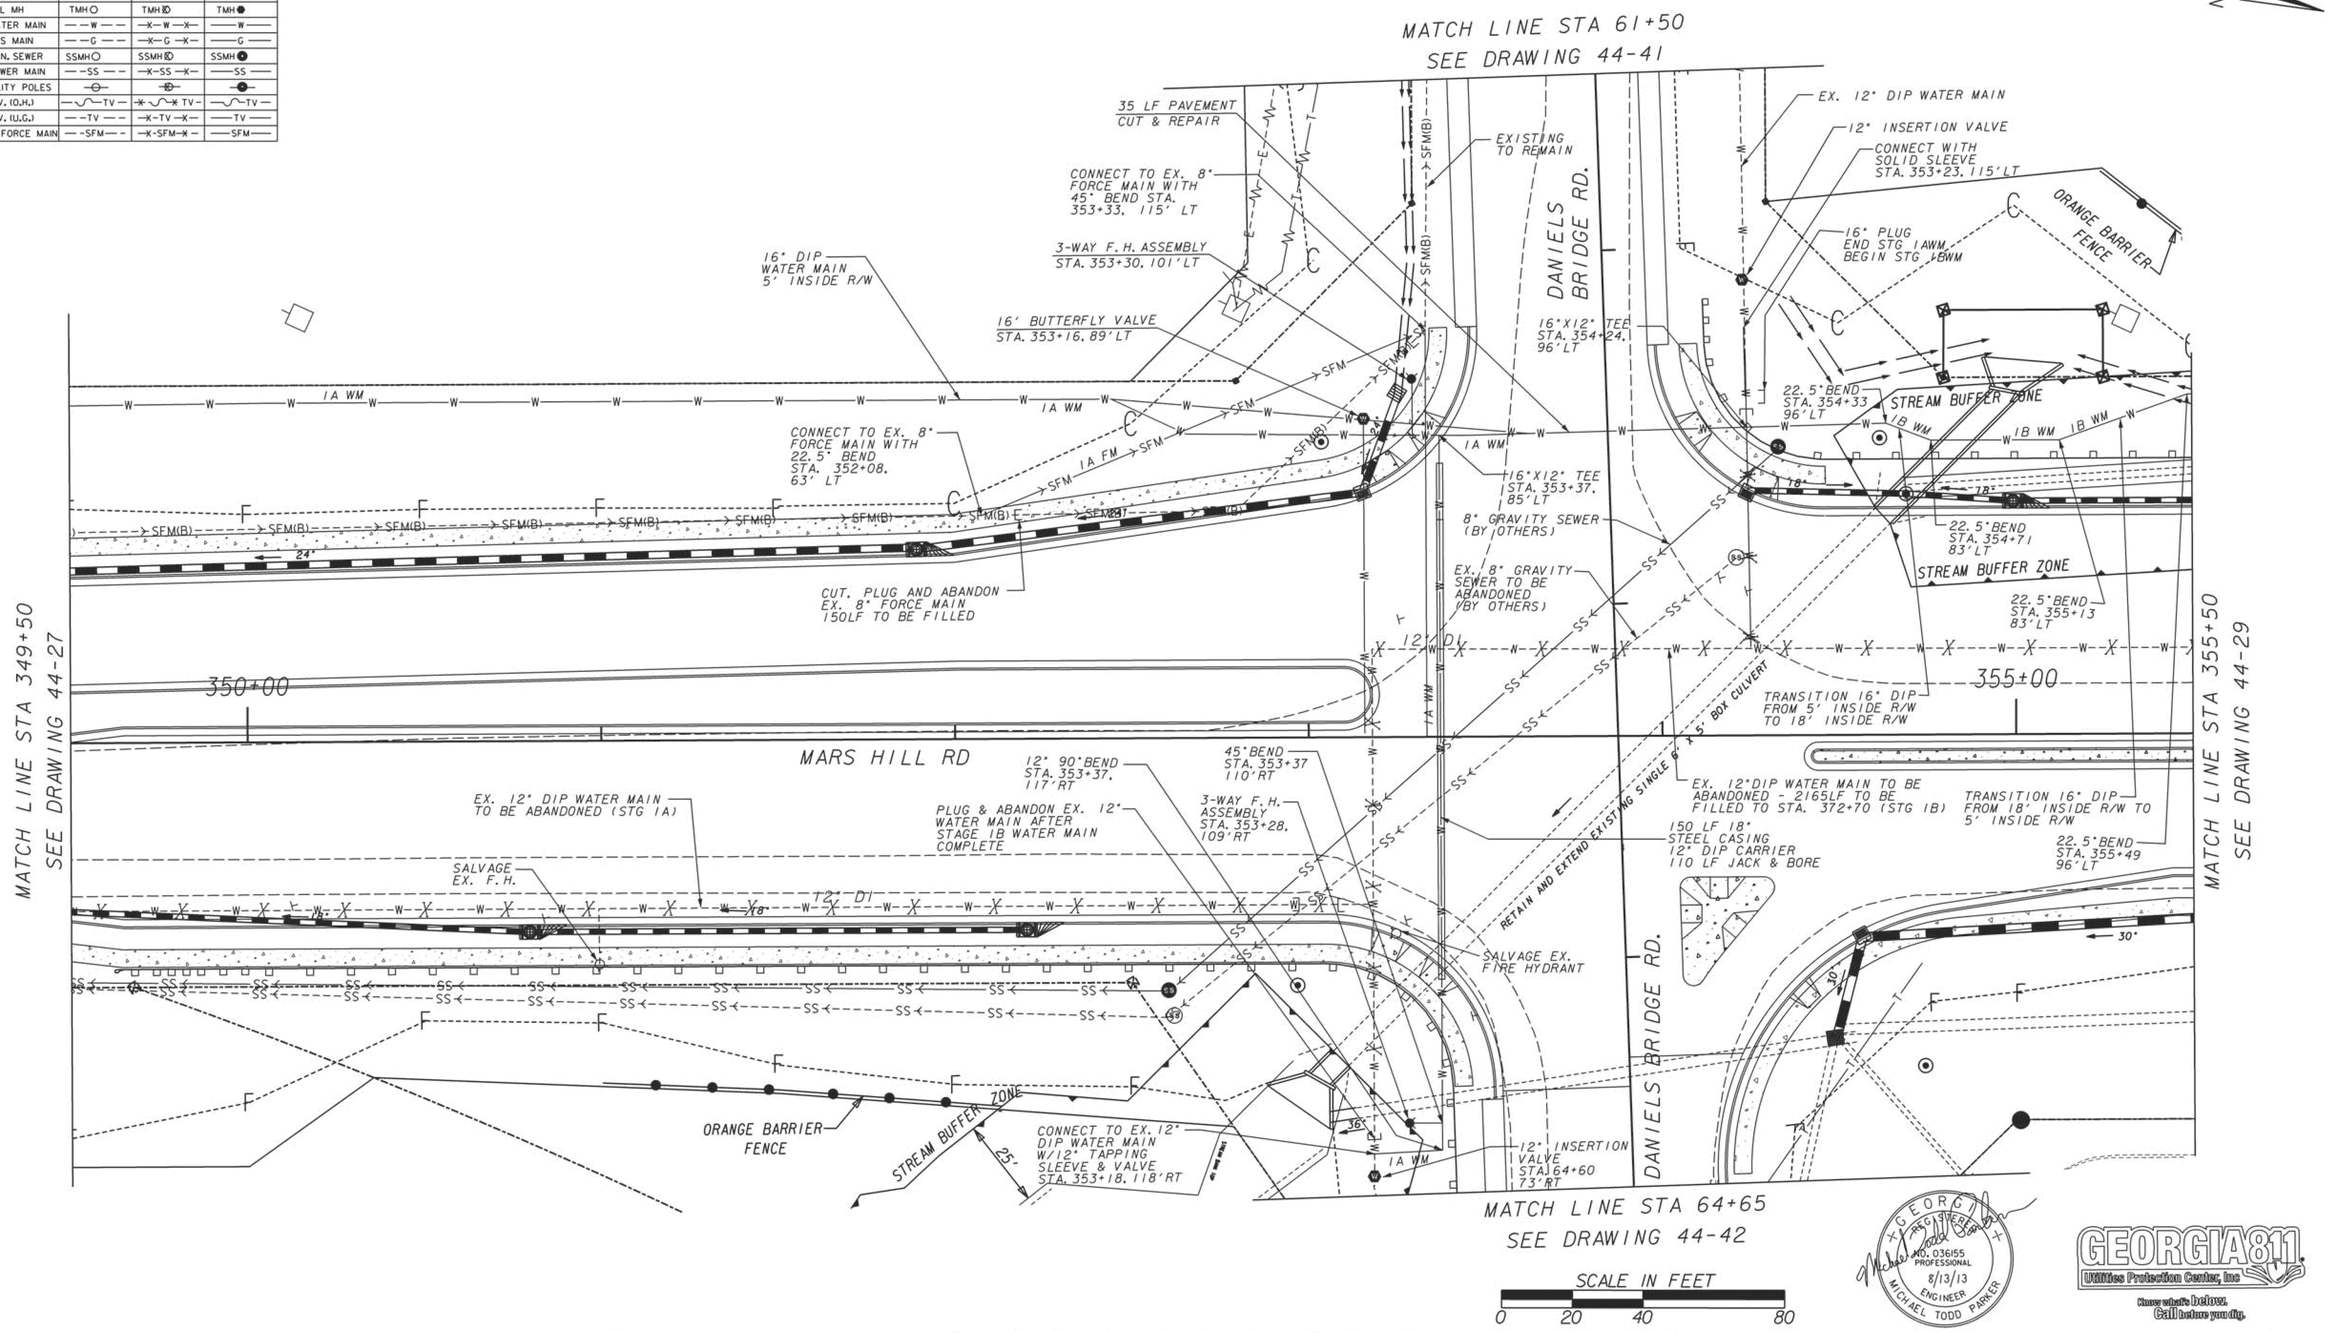

GEORGIA REGISTERED PROFESSIONAL ENGINEER NO. 036155 8/13/13 MICHAEL TODD PARKER

GEORGIA811 Utilities Protection Center, Inc. Know what's Below. Call before you dig.

REVISIONS

△	DATE	BY	DESCRIPTION	△	DATE	BY	DESCRIPTION

PRECISION PLANNING, INC.
PLANNERS, ENGINEERS ARCHITECTS & SURVEYORS
400 PIKE BLVD. P.O. BOX 2210
LAWRENCEVILLE, GA 30046
(770) 338-8000

	NAME	DATE		NAME	DATE		NAME	DATE
DESIGNED BY			DRAWN BY			QUANTITIES BY		
CHECKED BY			CHECKED BY			CHECKED BY		
SUPERVISED BY								

Department of Transportation
State of Georgia

S. R. 53/MARS HILL RD/OCONEE CONNECTOR
OCONEE COUNTY WATER AND SEWER RELOCATION PLANS
STA. 349+50 TO STA. 355+50

DRAWING NUMBER 44-28