DEPARTMENT OF TRANSPORTATION
STATE OF GEORGIA

PLAN AND PROFILE OF PROPOSED
CLEVELAND WEST BYPASS- PHASE 1

FEDERAL AID PROJECT
NH000-0002-07(023)
WHITE COUNTY

FEDERAL ROUTE # 129 BYPASS

STATE ROUTE # 11 BYPASS

P. I. NO. 162390

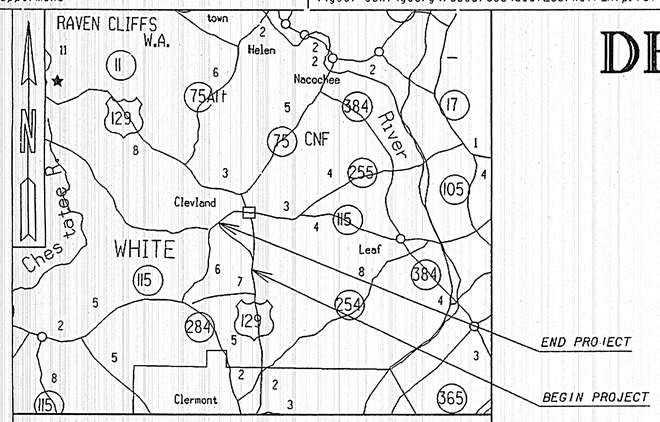

LOCATION SKETCH

NOTE :
ALL REFERENCES IN THIS DOCUMENT, WHICH INCLUDES ALL PAPERS, WRITINGS, DOCUMENTS, DRAWINGS, OR PHOTOGRAPHS USED, OR TO BE USED IN CONNECTION WITH THIS DOCUMENT, TO " STATE HIGHWAY DEPARTMENT OF GEORGIA ", "STATE HIGHWAY DEPARTMENT ", GEORGIA STATE HIGHWAY DEPARTMENT ", " HIGHWAY DEPARTMENT ", OR " DEPARTMENT " WHEN THE CONTEXT THEREOF MEANS THE STATE HIGHWAY DEPARTMENT OF GEORGIA, AND SHALL BE DEEMED TO MEAN THE DEPARTMENT OF TRANSPORTATION.

DESIGN DATA: PHASE 1

	2015	2035
TRAFFIC A.D.T.:		
CLEVELAND BYPASS	20200	29900
US 129/ SR 11 S	18600	26500
SR 115	11400	17800
TRAFFIC D.H.V.:		
CLEVELAND BYPASS	1820	
US 129/ SR 11 S	1675	
SR 115	1035	
DIRECTIONAL DIST:	50%	
% TRUCKS:	5%	
24 HR. TRUCKS %:	6.25%	
SPEED DESIGN:		
US 129/SR 11 (MAINLINE)	55 MPH	
CLEVELAND BYPASS	55 MPH	
US 129/SR 11 (SIDE ROAD)	45 MPH	
SR 115	55 MPH	

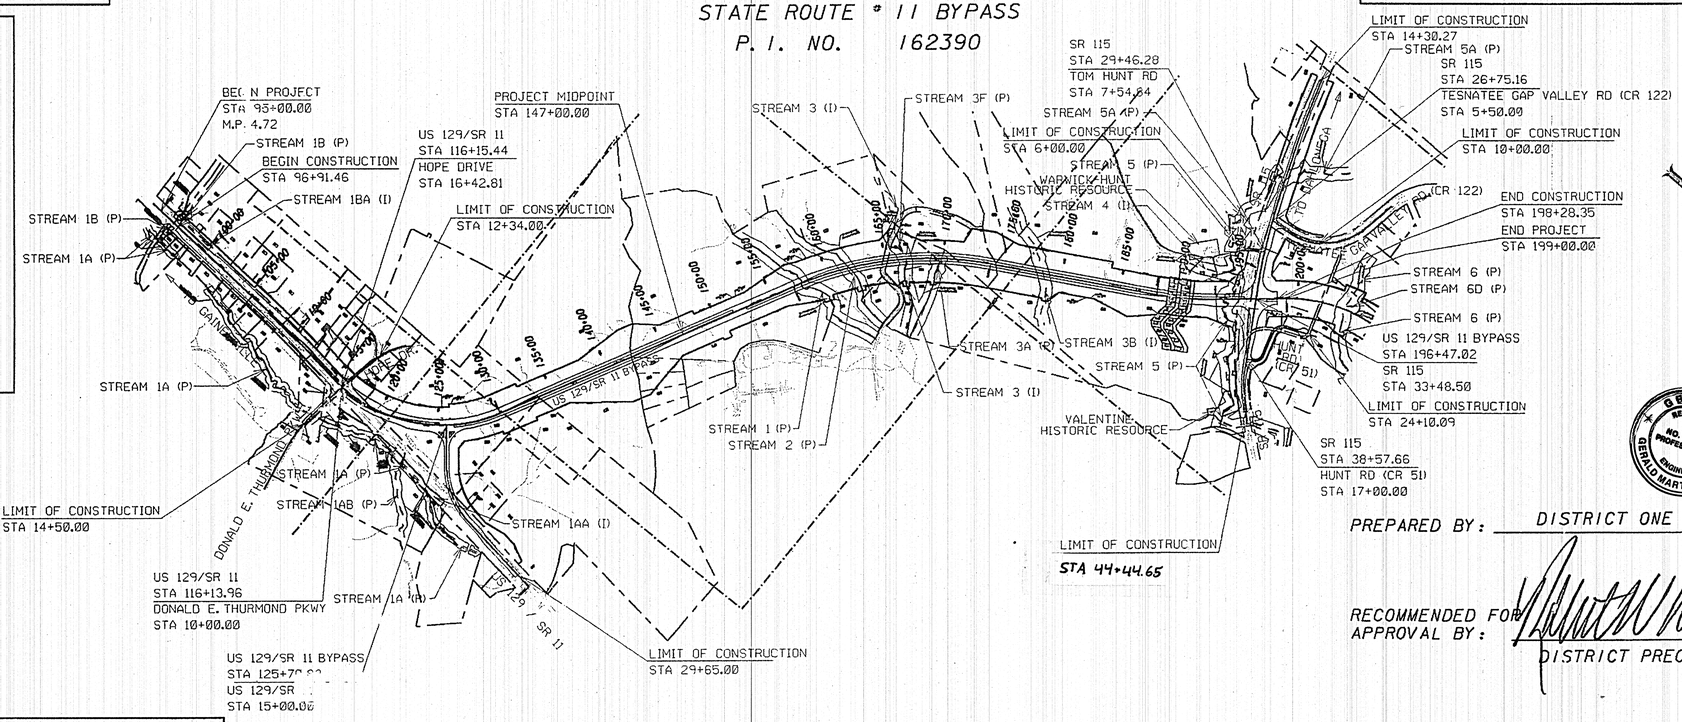

THIS PROJECT HAS BEEN PREPARED USING THE HORIZONTAL GEORGIA COORDINATE SYSTEM OF 1984 (NAD 1983)/94 WEST ZONE, AND THE NORTH AMERICAN VERTICAL DATUM (NAVD) OF 1988.

PREPARED BY: DISTRICT ONE DESIGN

RECOMMENDED FOR APPROVAL BY: DISTRICT PRECONSTRUCTION ENGINEER

DRAWING No. 1-01

MID-POINT COORDINATES
STA 147+00.00 CLEVELAND BYPASS- PHASE 1
N 1667015.30
E 2416041.38

LOCATION & DESIGN APPROVAL DATE: 02/21/2000

FUNCTIONAL CLASS:
RURAL MINOR ARTERIAL

THIS PROJECT IS 100% IN WHITE COUNTY AND IS 100% IN CONG. DIST. NO. 9.

PROJECT DESIGNATION: EXEMPT

SCALE IN FEET
0 600 1200 2400

LENGTH OF PROJECT	COUNTY No. 311 Project No. NH000-0002-07(023)
COUNTY: WHITE	MILES
NET LENGTH OF ROADWAY	1.970
NET LENGTH OF BRIDGES	
NET LENGTH OF PROJECT	1.970
NET LENGTH OF EXCEPTIONS	
GROSS LENGTH OF PROJECT	1.970

1/24/12	
DATE	CHIEF ENGINEER
PLANS COMPLETED 1-23-2012	11/16/2012 & 2/26/2013
REVISIONS	8/29/2013
2/10/2012	1/24/2014
2/27/2012	8/22/2014
3/1/2012	10/8/2014
3/14/2012	8/12/2015
3/26/2012	
3/24/2012	
4/12/2012	
6/6/2012 & 7/20/2012	

THE DATA, TOGETHER WITH ALL OTHER INFORMATION SHOWN ON THESE PLANS OR IN ANYWAY INDICATED THEREBY, WHETHER BY DRAWINGS OR NOTES, OR IN ANY OTHER MANNER, ARE BASED UPON FIELD INVESTIGATIONS AND ARE BELIEVED TO BE INDICATIVE OF ACTUAL CONDITIONS. HOWEVER, THE SAME ARE SHOWN AS INFORMATION ONLY, ARE NOT GUARANTEED, AND DO NOT BIND THE DEPARTMENT OF TRANSPORTATION IN ANY WAY. THE ATTENTION OF BIDDER IS SPECIFICALLY DIRECTED TO SUBSECTIONS 102.04, 102.05, AND 104.03 OF THE SPECIFICATIONS.

GRWCOV
1/5/2009