8/22/2014 11:55:37 AM \\GDOT-DSN1\GOPLOT\GCF\d1_PDF_Out_mono_200dpi.gcf chouppermans Y:\162390- Phase 1\DGN\162390STE05-KC62-SX_09.prf

8/22/2014 Fri Aug 22 11:55:40 2014 chouppermans	\\gdot-dsn1\gocfg\resources\Gdot-2012.tbl	L:\DIRDCommon\162390- Phase 1\DGN\162390STE05-KC62-SX.DGN	STATE	PROJECT NUMBER	SHEET NO.	TOTAL SHEETS
			GA	NH000-0002-07(023)	214	663

MAINTAIN TRAFFIC ON SR 115 ON THE TEMPORARY PAVEMENT WIDENING CONSTRUCTED IN STAGE 3. USING FLAGGING OPERATIONS AND TEMPORARY LANE CLOSURES FOR TRAFFIC SHIFTS, CONSTRUCT THE NEW PAVEMENT FOR SR 115 TIE-INS AS NOTED BETWEEN STATIONS 14+30 AND 18+00, AND 38+00 AND 43+00.

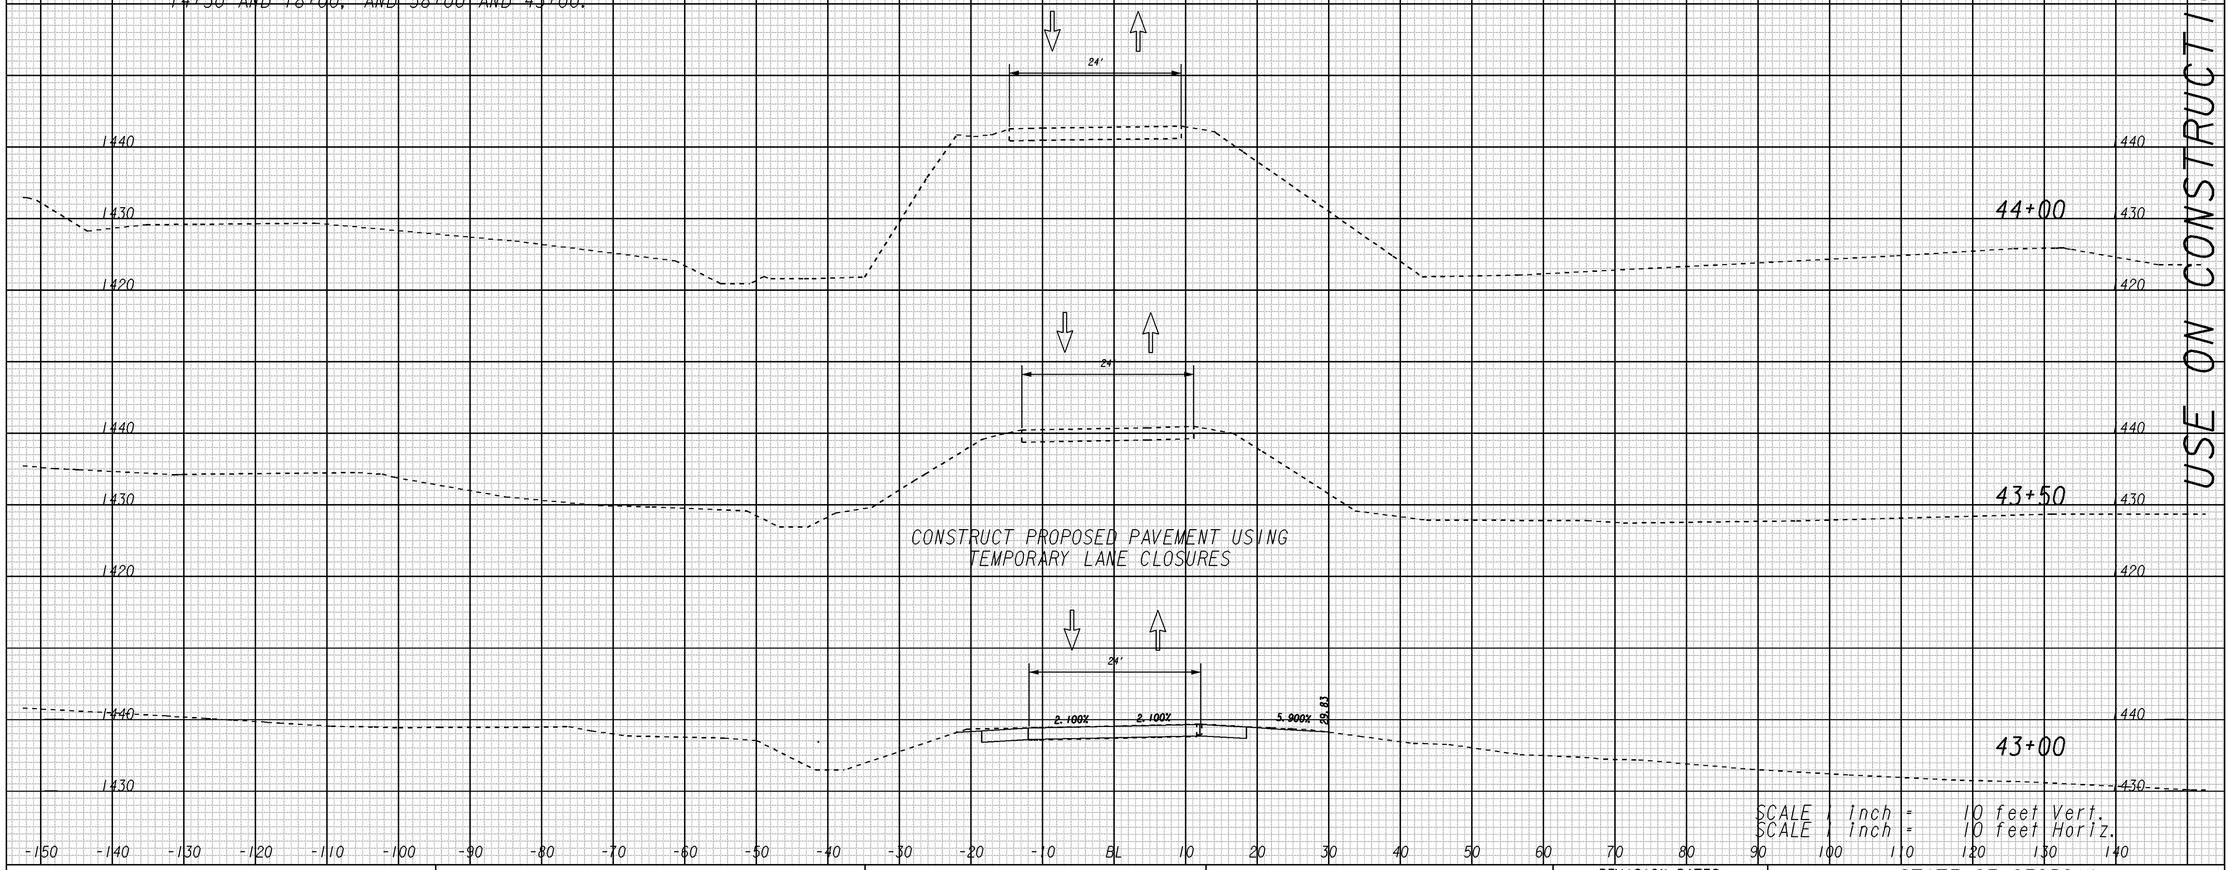

USE ON CONSTRUCTION

SCALE 1 inch = 10 feet Vert.
SCALE 1 inch = 10 feet Horiz.

1/5/2009 SUYSEW

162390

GDOT DISTRICT 1

REVISION DATES
8/22/2014

STATE OF GEORGIA
DEPARTMENT OF TRANSPORTATION
OFFICE: DISTRICT ONE DESIGN

CROSS SECTIONS
CONSTRUCTION STAGING
STAGE 5- SR 115

DRAWING No. 19-119

8/22/2014 11:55:37 AM \\GDOT-DSN1\GOPLOT\GCF\d1_PDF_Out_mono_200dpi.gcf choupperman Y:\162390- Phase 1\DGN\162390STE05-KC62-SX_09.prf DL=Gainesville