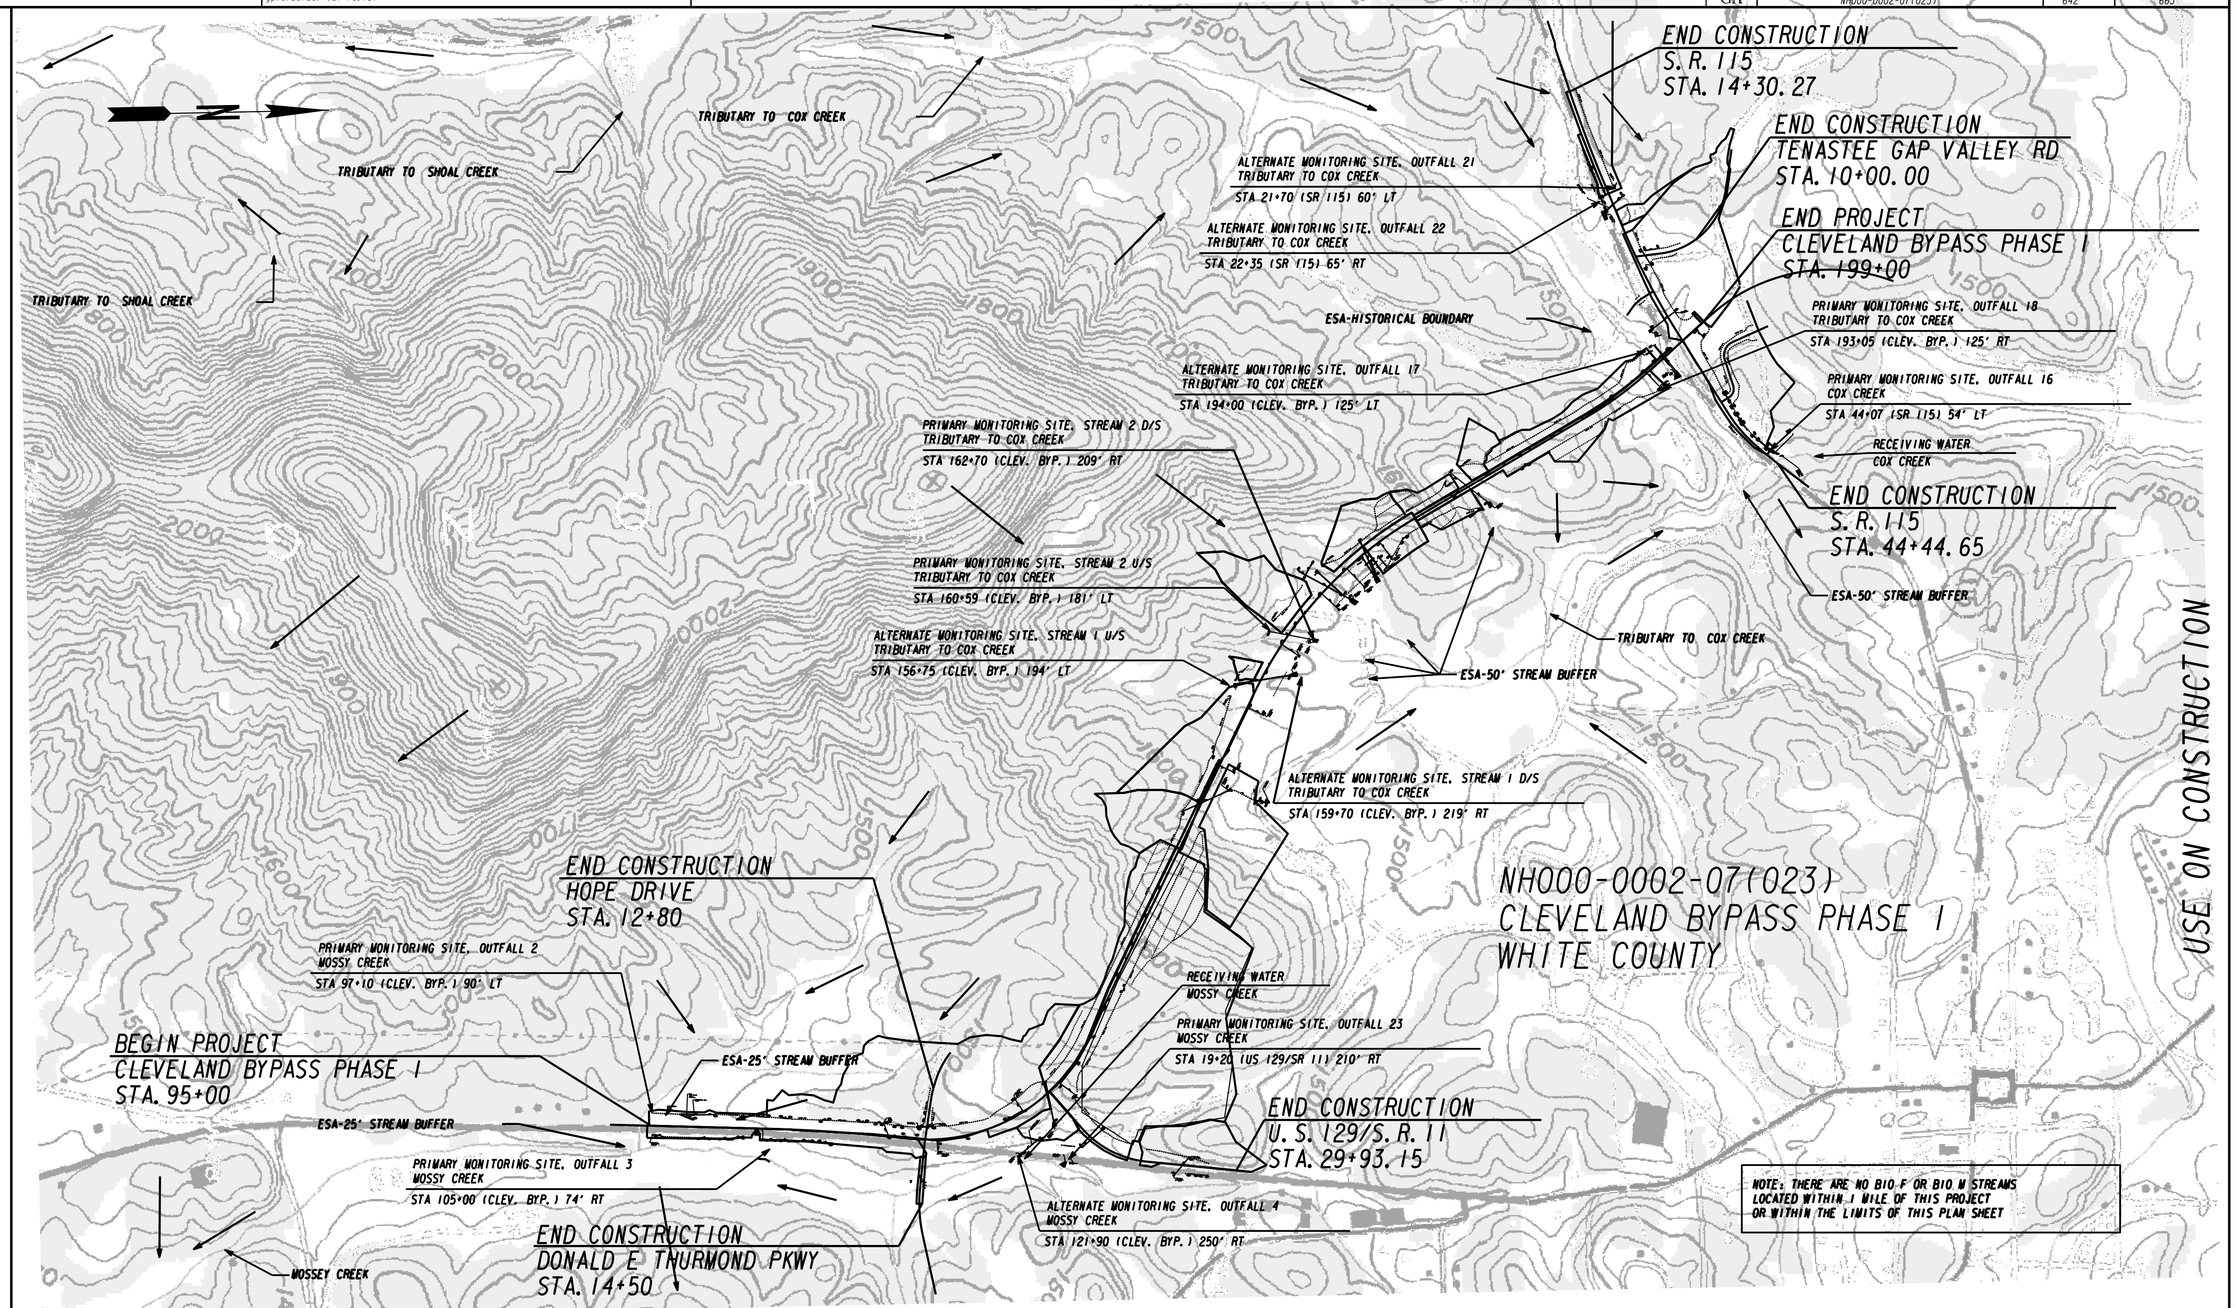


GDOT DISTRICT 1

SCALE IN FEET
0 500 1000 2000

| REVISION DATES |
|---|
| 2/27/2012 |
| 6/6/2012 |
| 8/22/2014 |

STATE OF GEORGIA
DEPARTMENT OF TRANSPORTATION

OFFICE: DISTRICT ONE DESIGN

**WATERSHED MAP**
**SITE MONITORING PLAN**

CLEVELAND BYPASS - PHASE I

DRAWING No. 55-01