STATE	PROJECT NUMBER	SHEET NO.	TOTAL SHEETS
GA.	STP00-2984-00(001)	721	1297

REVISION DATES

VOID

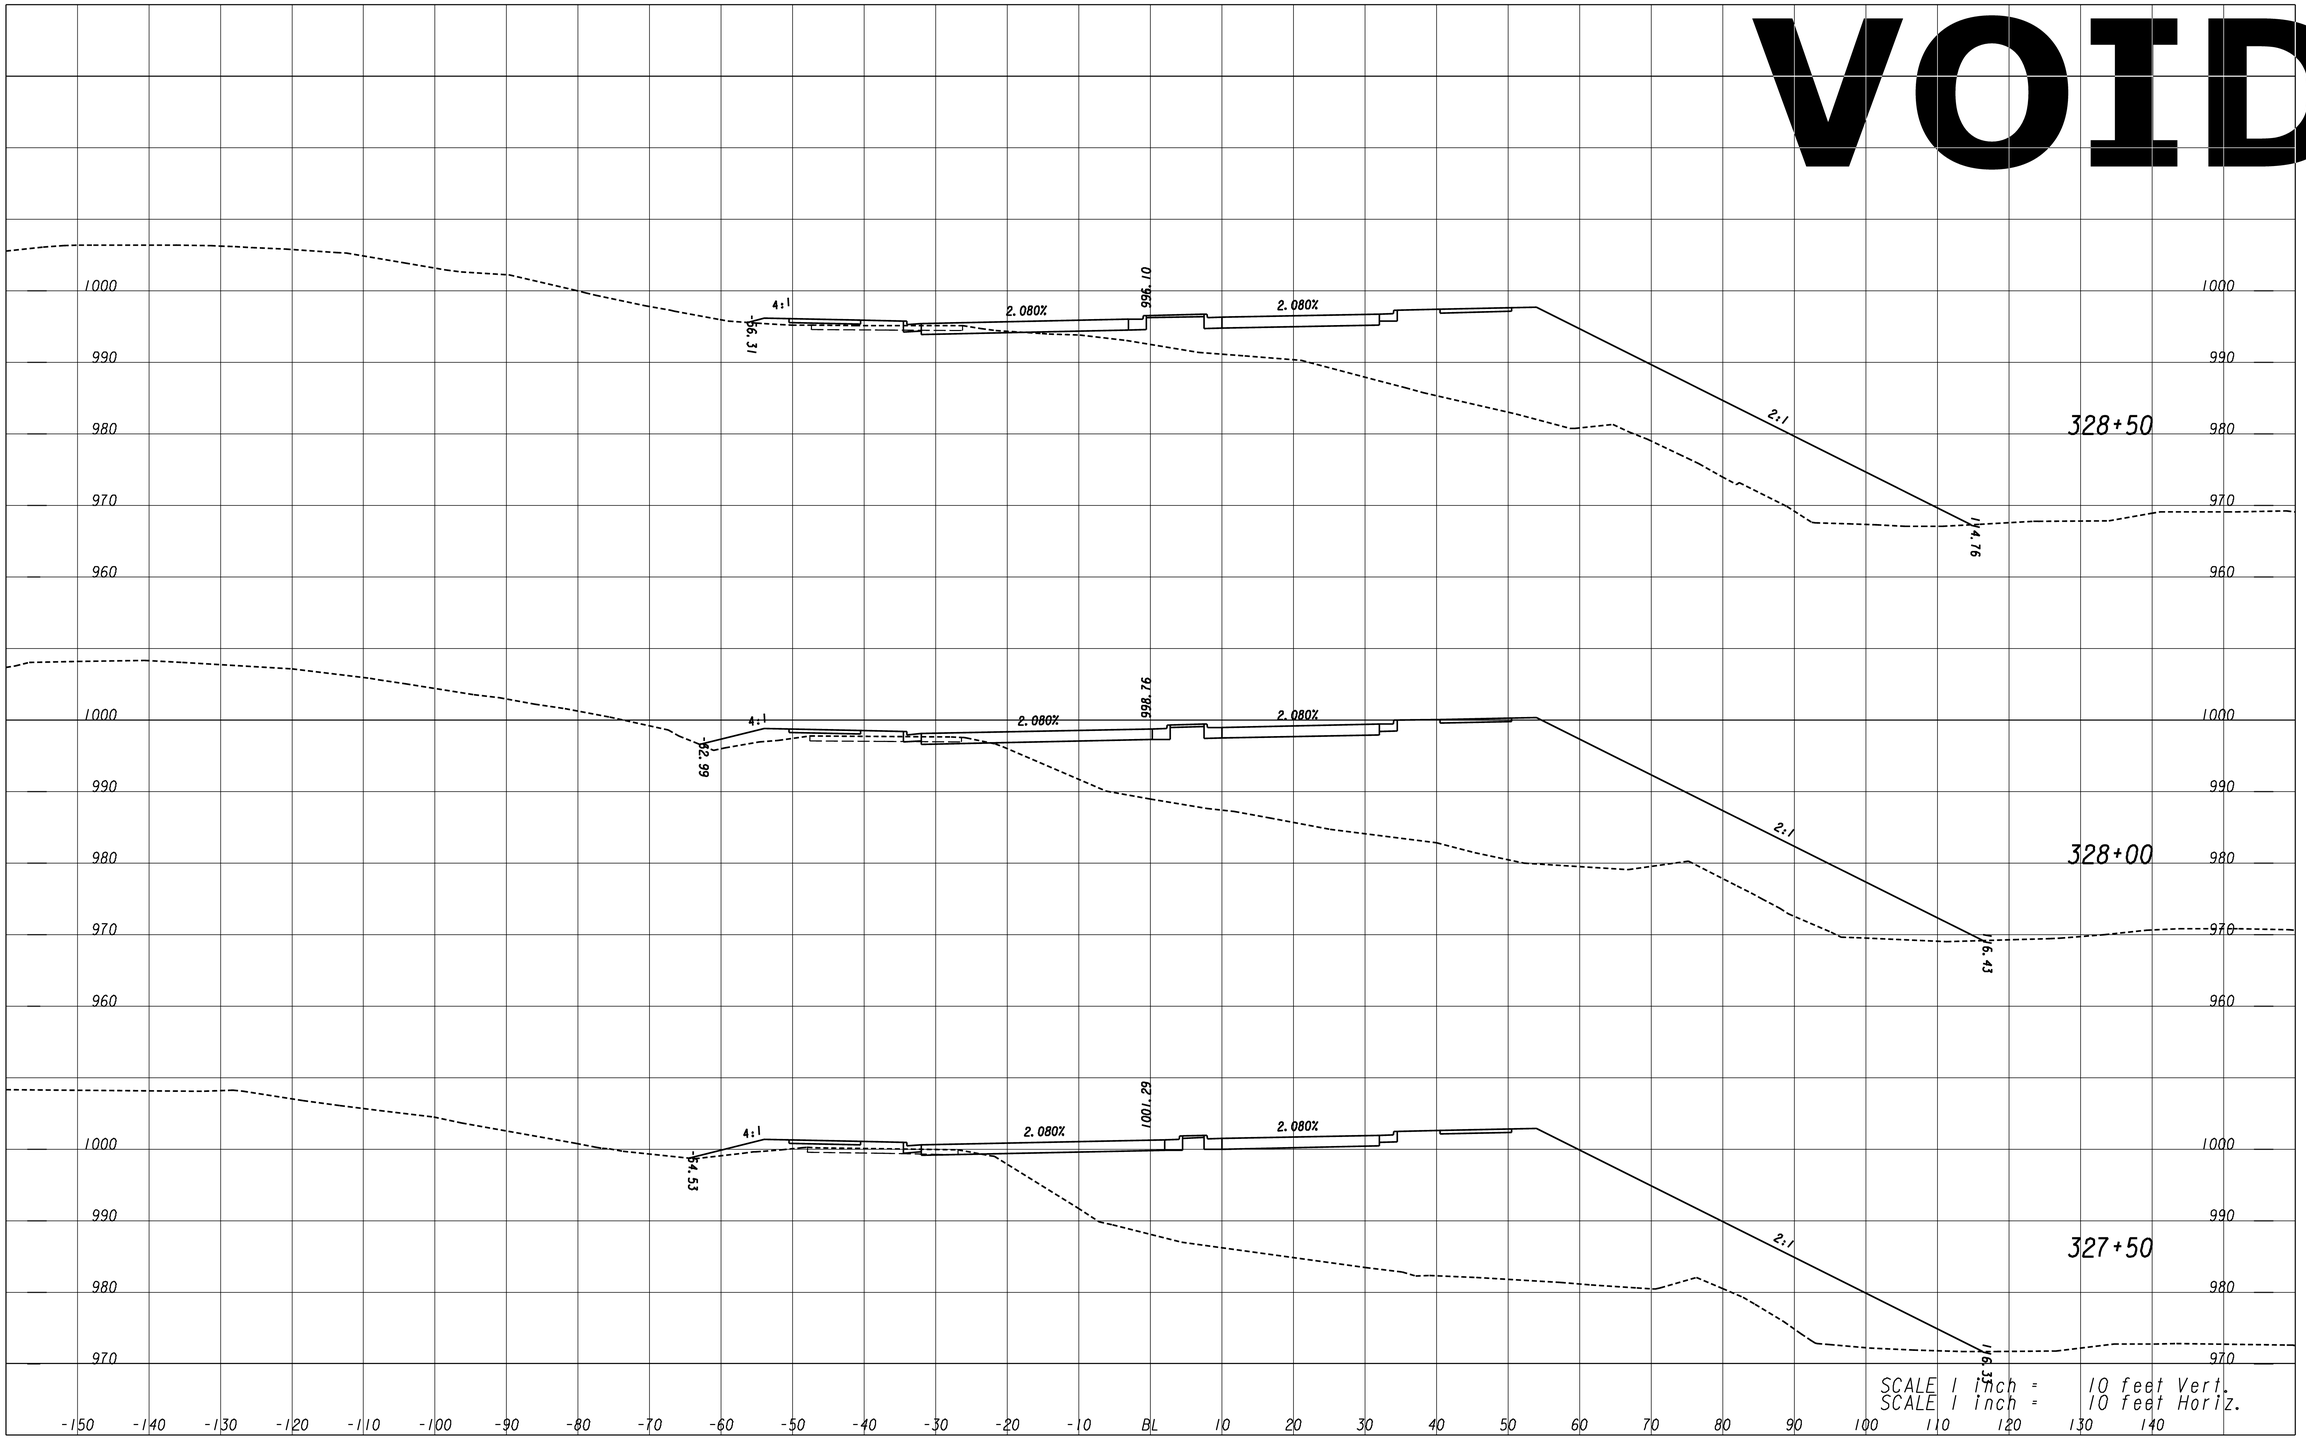

KISINGER CAMPO & ASSOCIATES CORP.
1720 PEACHTREE ST., N.W., SUITE 1048
ATLANTA, GA. 30309

STATE OF GEORGIA
DEPARTMENT OF TRANSPORTATION
OFFICE OF DESIGN

FRIENDSHIP ROAD MAINLINE CROSS SECTIONS

DRAWING No.
23-100

...\162430\DGN\162430XS01.DGN 4/5/2012 6:11:09 PM