11/13/2011 Sun Nov 13 21:19:30 2011 twalcott	\\gdot-dsn1\gocfg\resources\Gdot2007_K1p.tbl	Y:\170735\DGN\170735DP01.dgn	STATE	PROJECT NUMBER	SHEET NO.	TOTAL SHEETS
			GA	STP00-2688-00(004) HALL	516	986

VOID

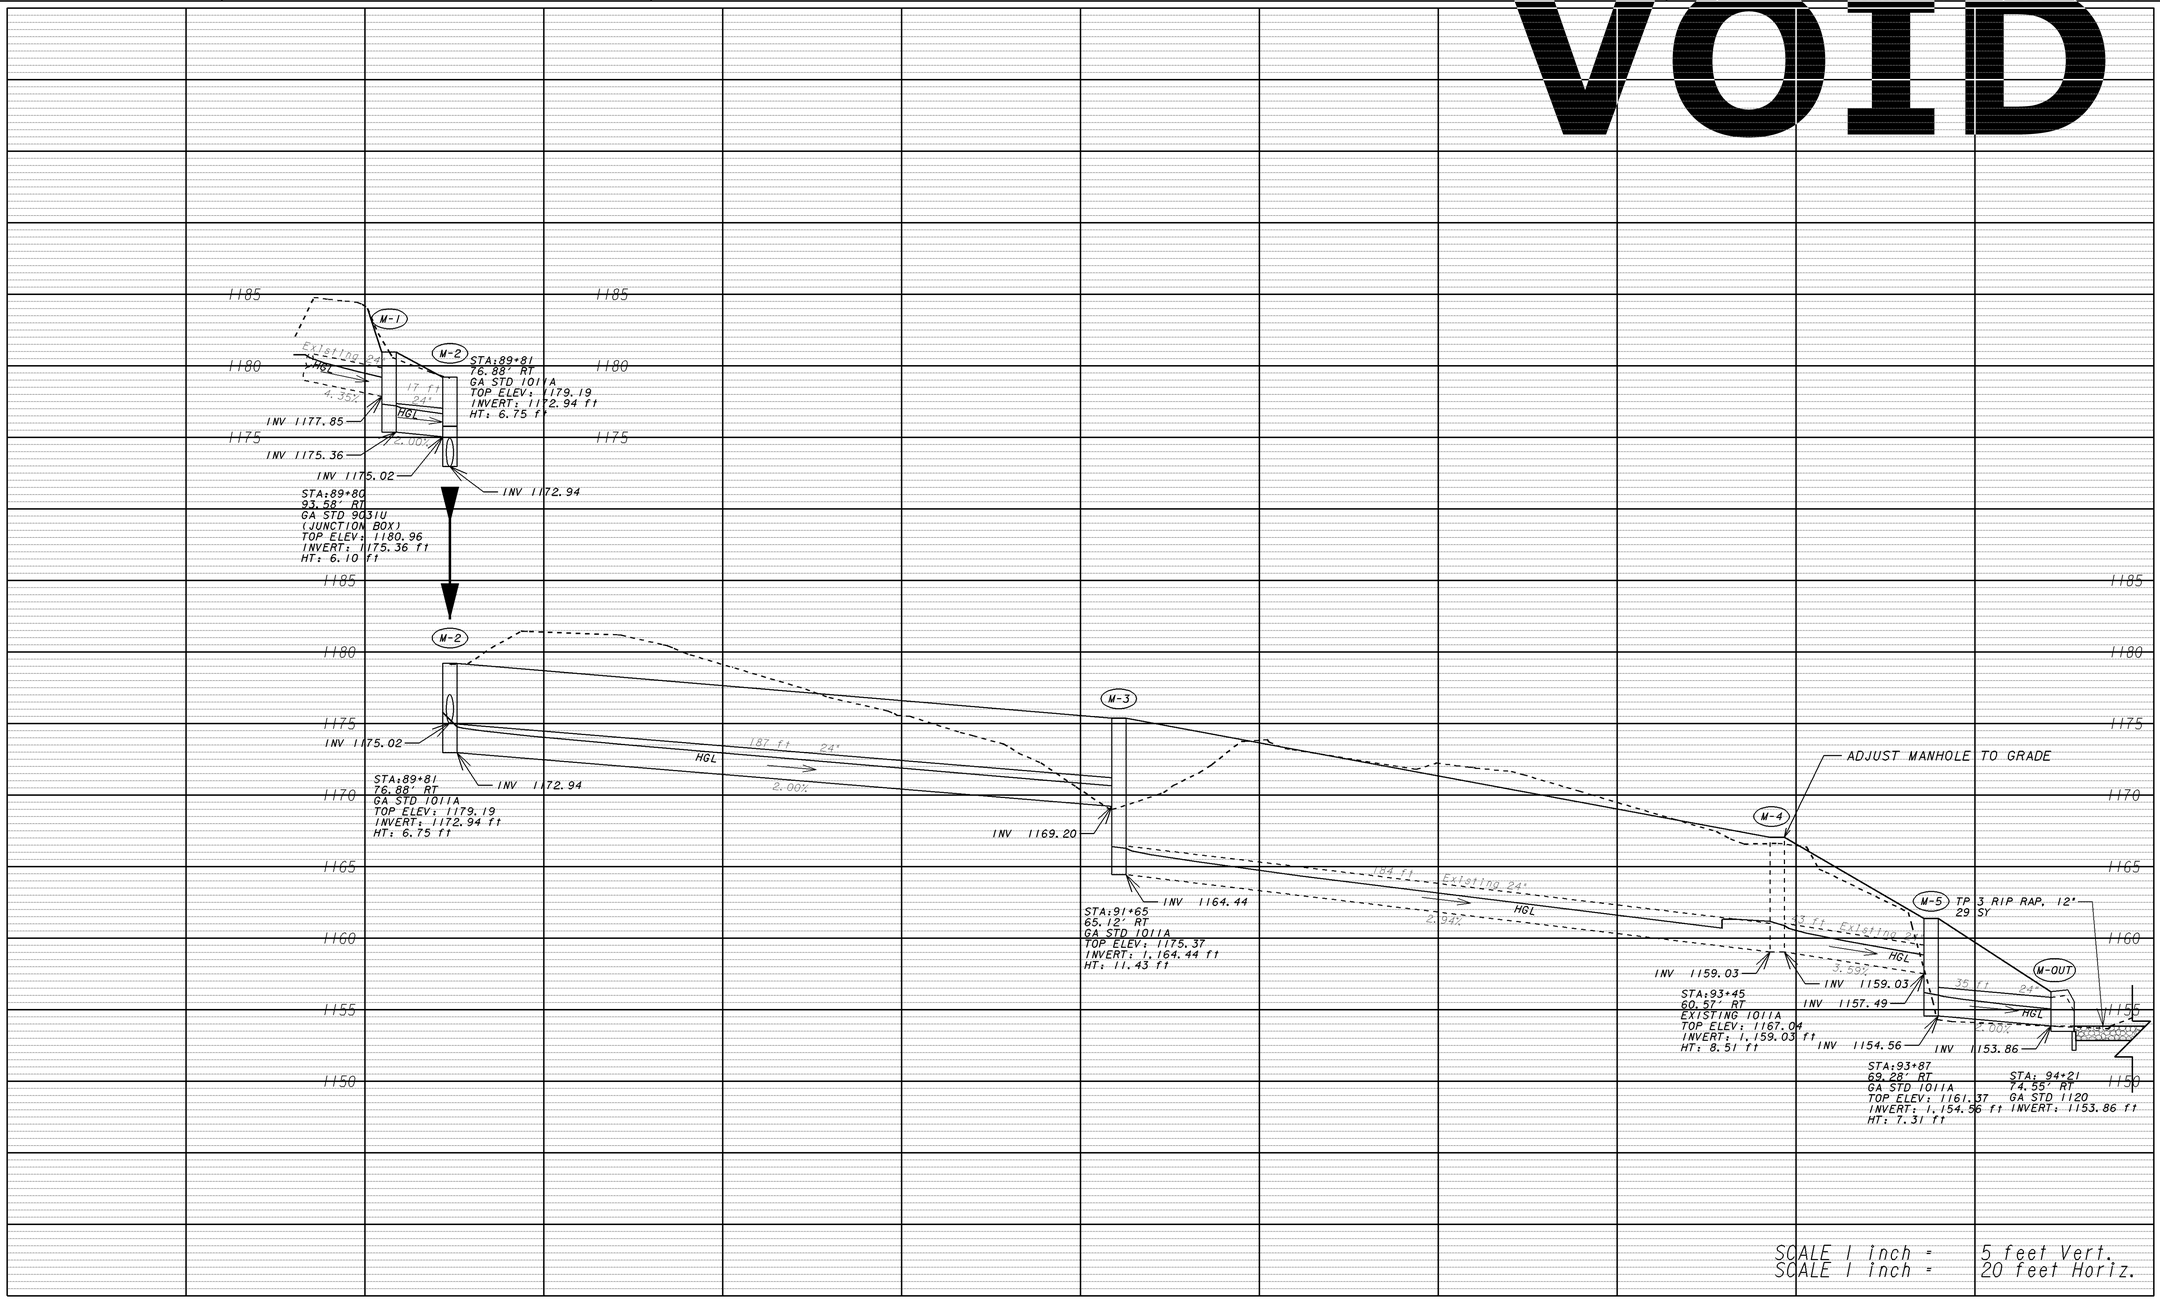

REVISION DATES		

GDOT 1 DISTRICT

STATE OF GEORGIA
DEPARTMENT OF TRANSPORTATION

OFFICE: DISTRICT ONE DESIGN

DRAINAGE PROFILE

SYSTEM M

DRAWING No. 22-23

3/1/2007 G20EDG

DPI:200DB1707350PR1.cgz, GRID On: 1:4,17:43