STATE	PROJECT NUMBER	SHEET NO.	TOTAL SHEETS
GA.	NH-IM-520-1(15)	84	1321

CURVE #KC3
P. I. STA 42+58.96
P. I. N 1274198.9867
E 680111.4417
Δ = 22°00'00"
R = 2864.79'
L = 1100.00'
T = 556.86'
D = 2°00'00.0"
e = N/A

EROSION CONTROL - DITCH LININGS				
STA TO STA	LOCATION	DEPTH OF LINING	TYPE OF LINING	WIDTH OF DITCH
I-520 50+00 TO 52+00	RT	1.5	BITUM	4.0

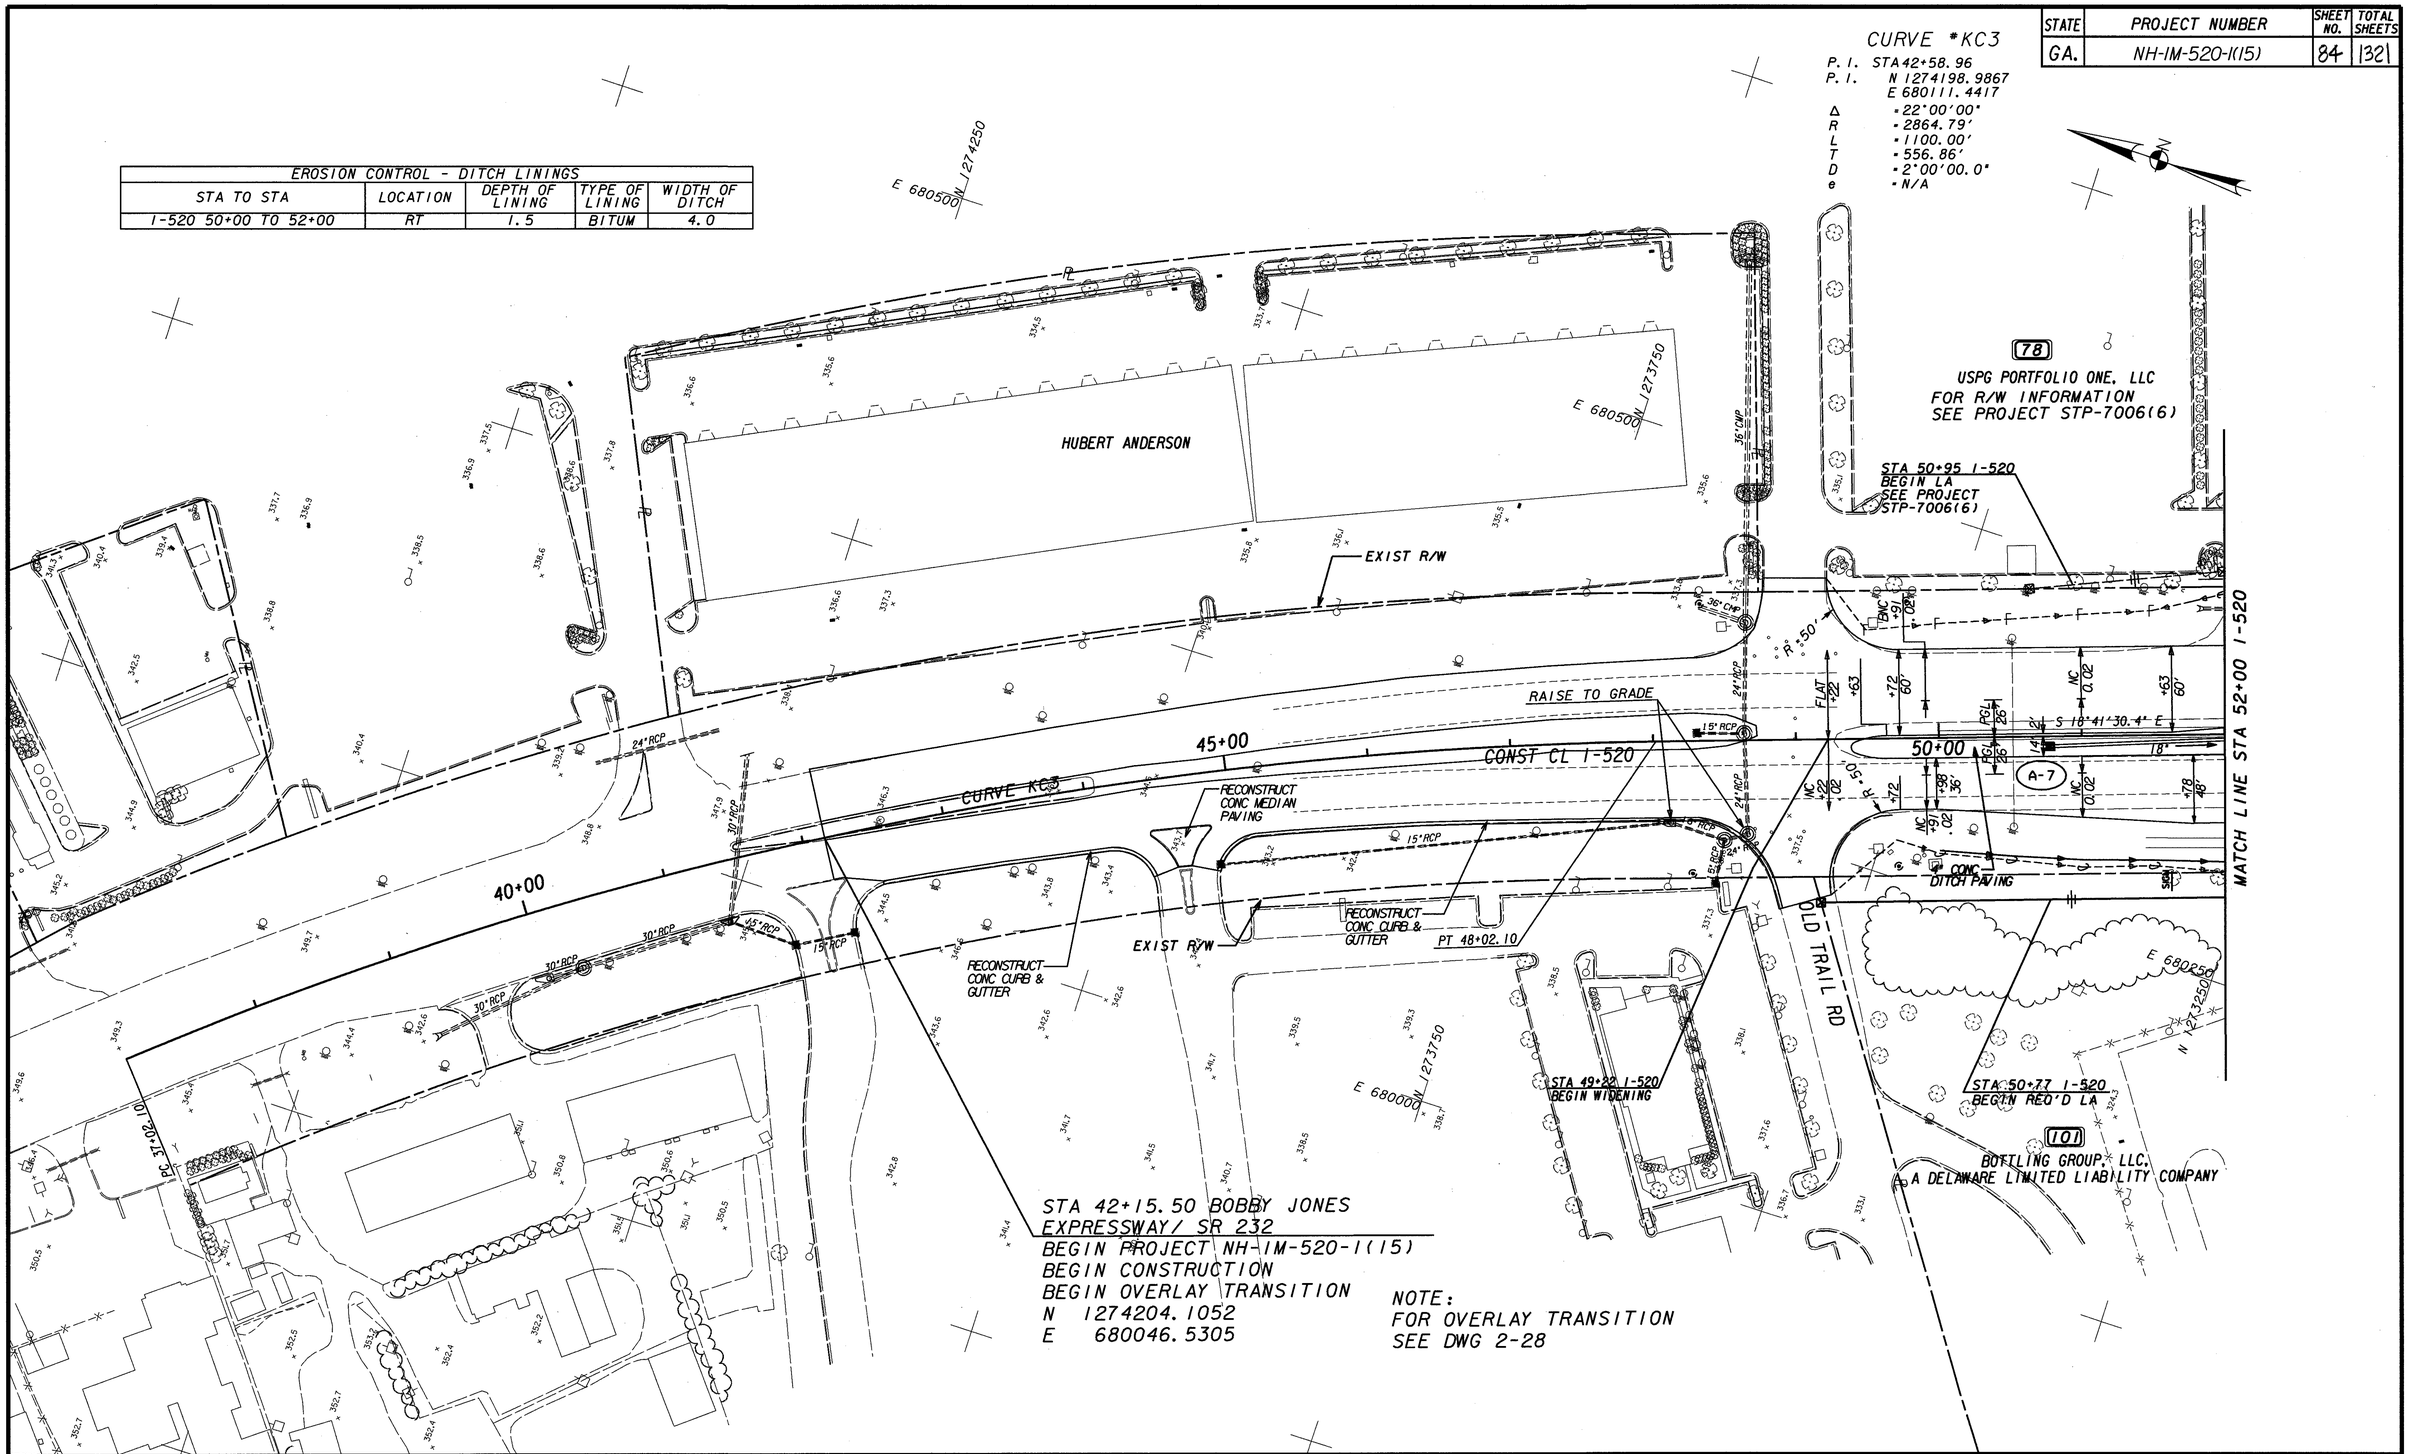

PROPERTY AND EXISTING R/W LINE
REQUIRED R/W LINE
CONSTRUCTION LIMITS
EASEMENT FOR CONST & MAINT OF SLOPES
EASEMENT FOR CONST OF SLOPES
EASEMENT FOR CONST OF DRIVES

BEGIN LIMIT OF ACCESS.....BLA
END LIMIT OF ACCESS.....ELA
LIMIT OF ACCESS
R/W AND LIMIT OF ACCESS

50 0 50 100 150FT.
SCALE: 1"=50'

GREENHORNE & O' MARA
G&O PROJECT NO. 0085
2211 NEWMARKET PARKWAY
SUITE 104
MARIETTA, GA. 30067
(770) 988-9555

DATE	REVISIONS	DATE	REVISIONS

GEORGIA
DEPARTMENT OF TRANSPORTATION
CONSTRUCTION PLAN
PROJECT: NH-IM-520-1(15)
COUNTY: RICHMOND
DATE: DRAWING 8-01

9/25/2006 2:39:36 PM \\ATLFS2\JOBS\CIVIL\CADNET\OCF\BATCH.qcf atl-plotstats J:\Trans\0085\PLOT\plan\construction\210450c01.prf