STATE	PROJECT NUMBER	SHEET NO.	TOTAL SHEETS
GA.	NH-IM-520-1(15)	94	1321

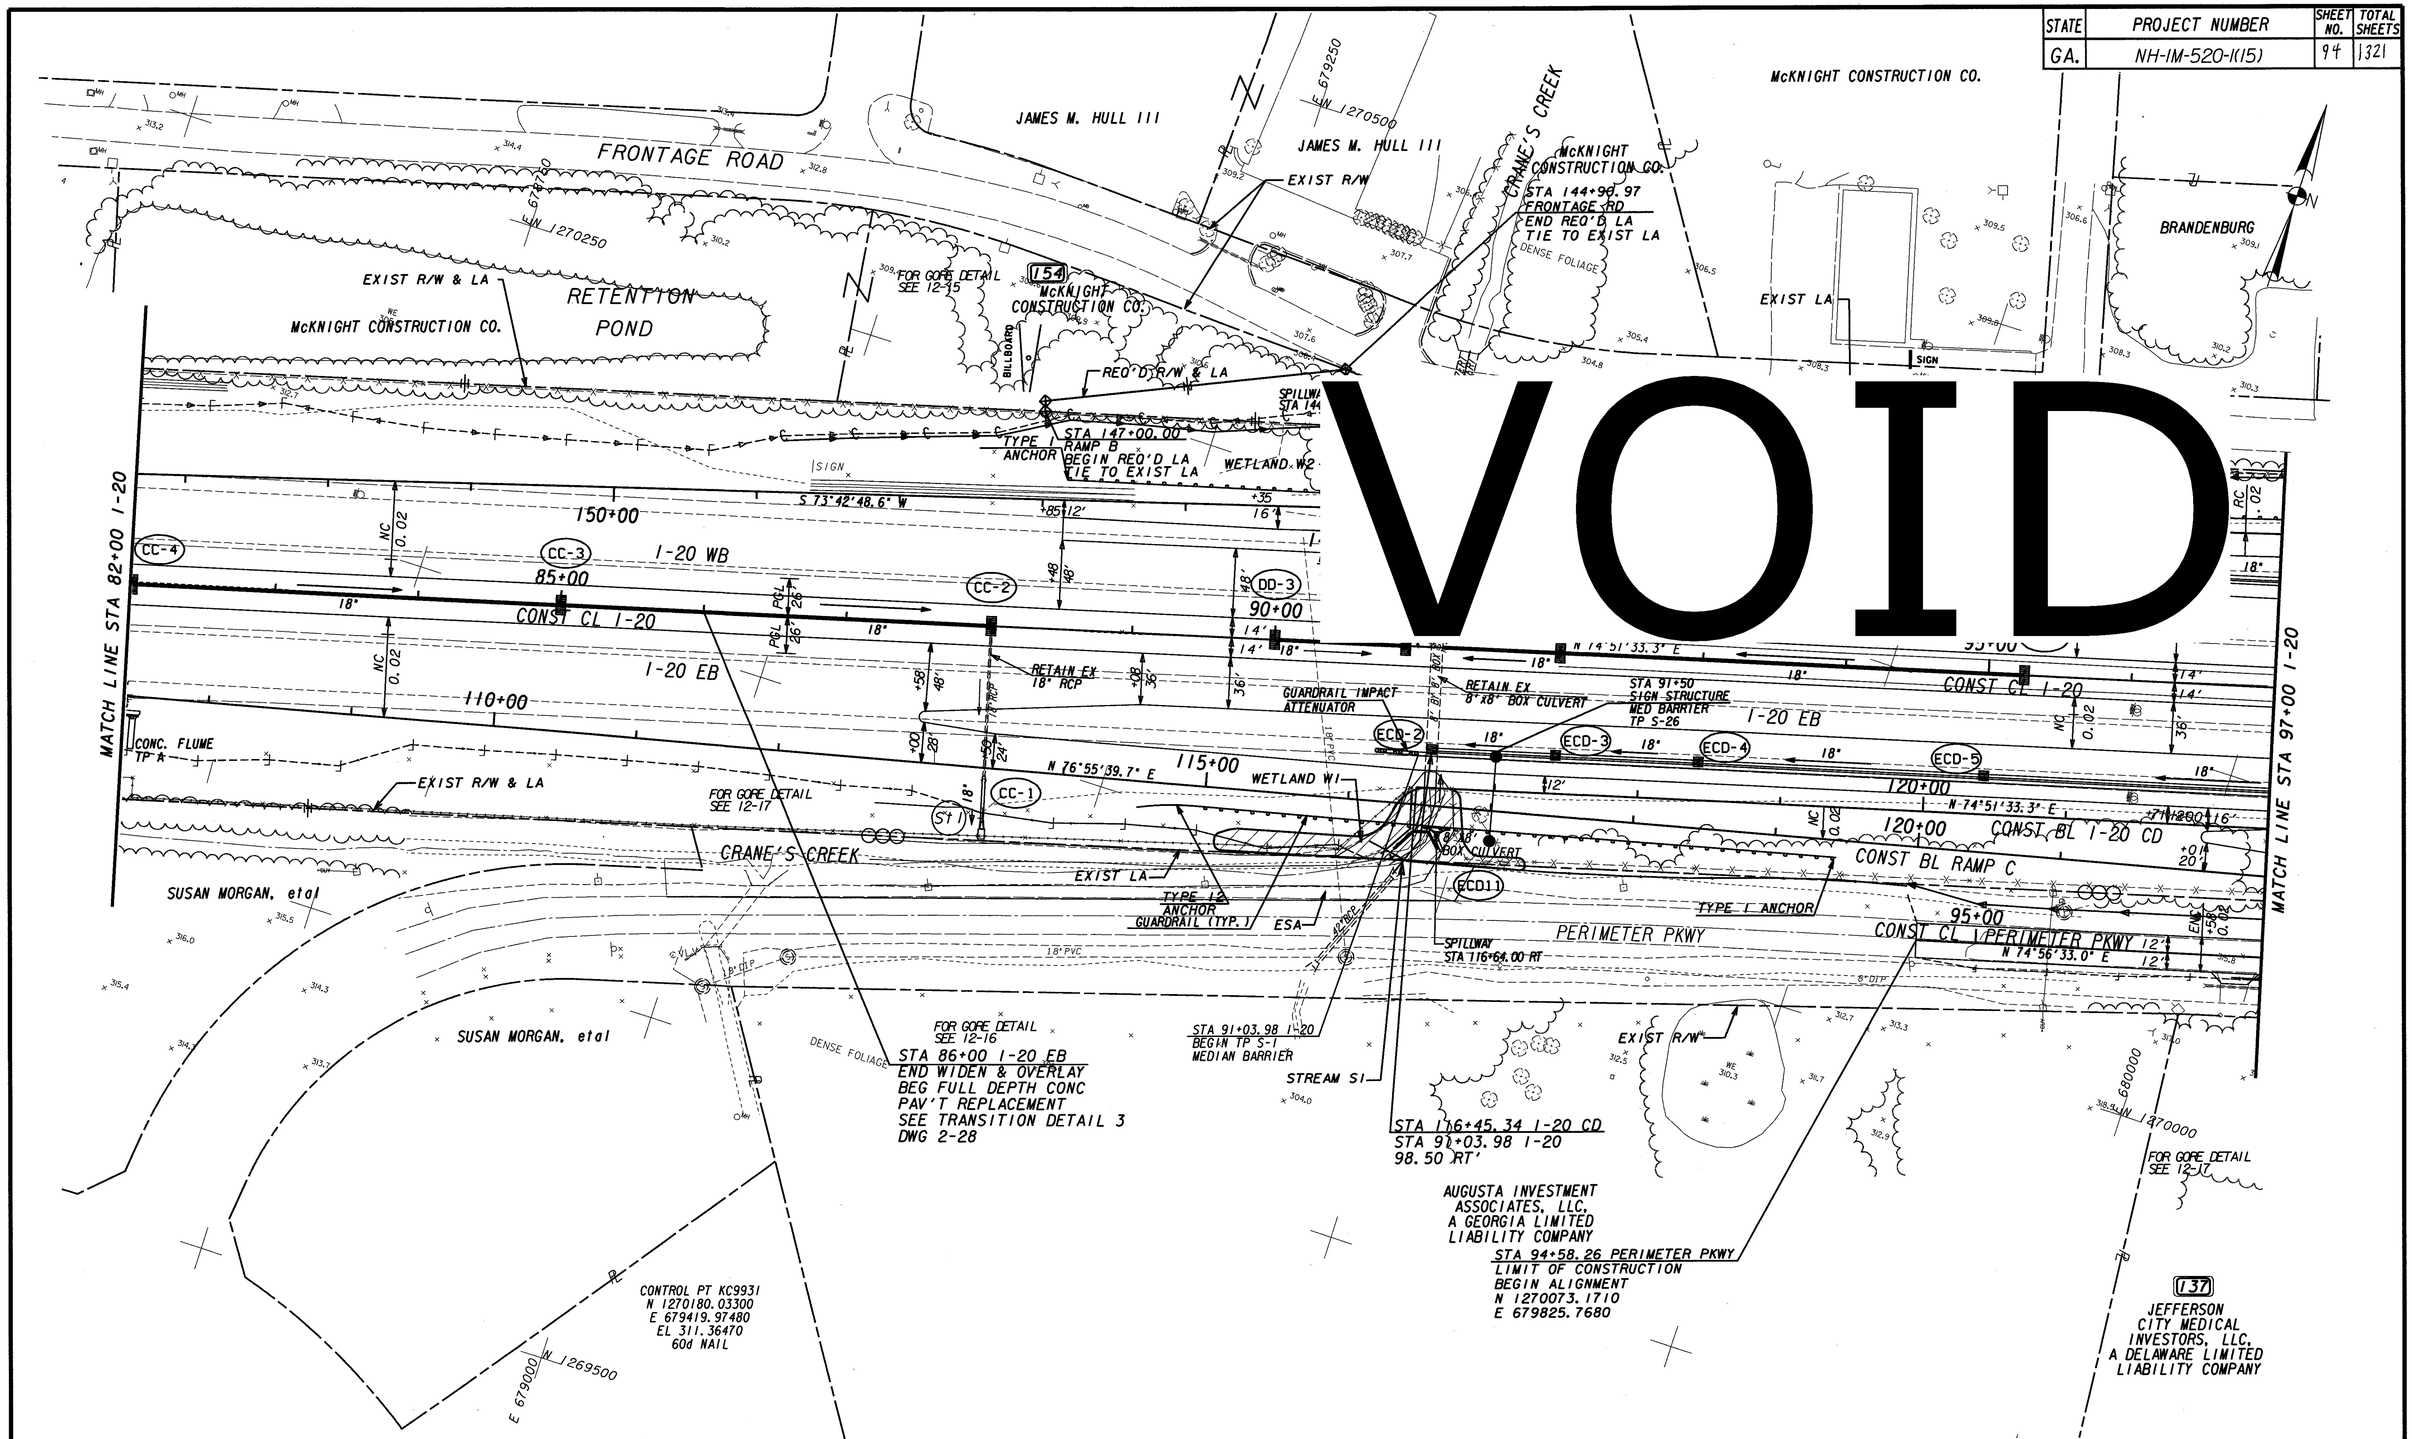

PROPERTY AND EXISTING R/W LINE	
REQUIRED R/W LINE	
CONSTRUCTION LIMITS	C — F
EASEMENT FOR CONST & MAINT OF SLOPES	
EASEMENT FOR CONST OF SLOPES	
EASEMENT FOR CONST OF DRIVES	

BEGIN LIMIT OF ACCESS	BLA
END LIMIT OF ACCESS	ELA
LIMIT OF ACCESS	
R/W AND LIMIT OF ACCESS	

50 0 50 100 150FT.
SCALE: 1"=50'

GREENHORNE & O' MARA
G&O PROJECT NO. 0085
2211 NEWMARKET PARKWAY
SUITE 104
MARIETTA, GA. 30067
(770) 988-9555

DATE	REVISIONS	DATE	REVISIONS
11-17-06	ADDED ESA		
01-26-07	REVD SHOULDERS		

GEORGIA
DEPARTMENT OF TRANSPORTATION
CONSTRUCTION PLAN
PROJECT: NH-IM-520-1(15)
COUNTY: RICHMOND
DATE:
DRAWING 8-11