STATE	PROJECT NUMBER	SHEET NO.	TOTAL SHEETS
GA.	NH-IM-520-1(15)	102	1321

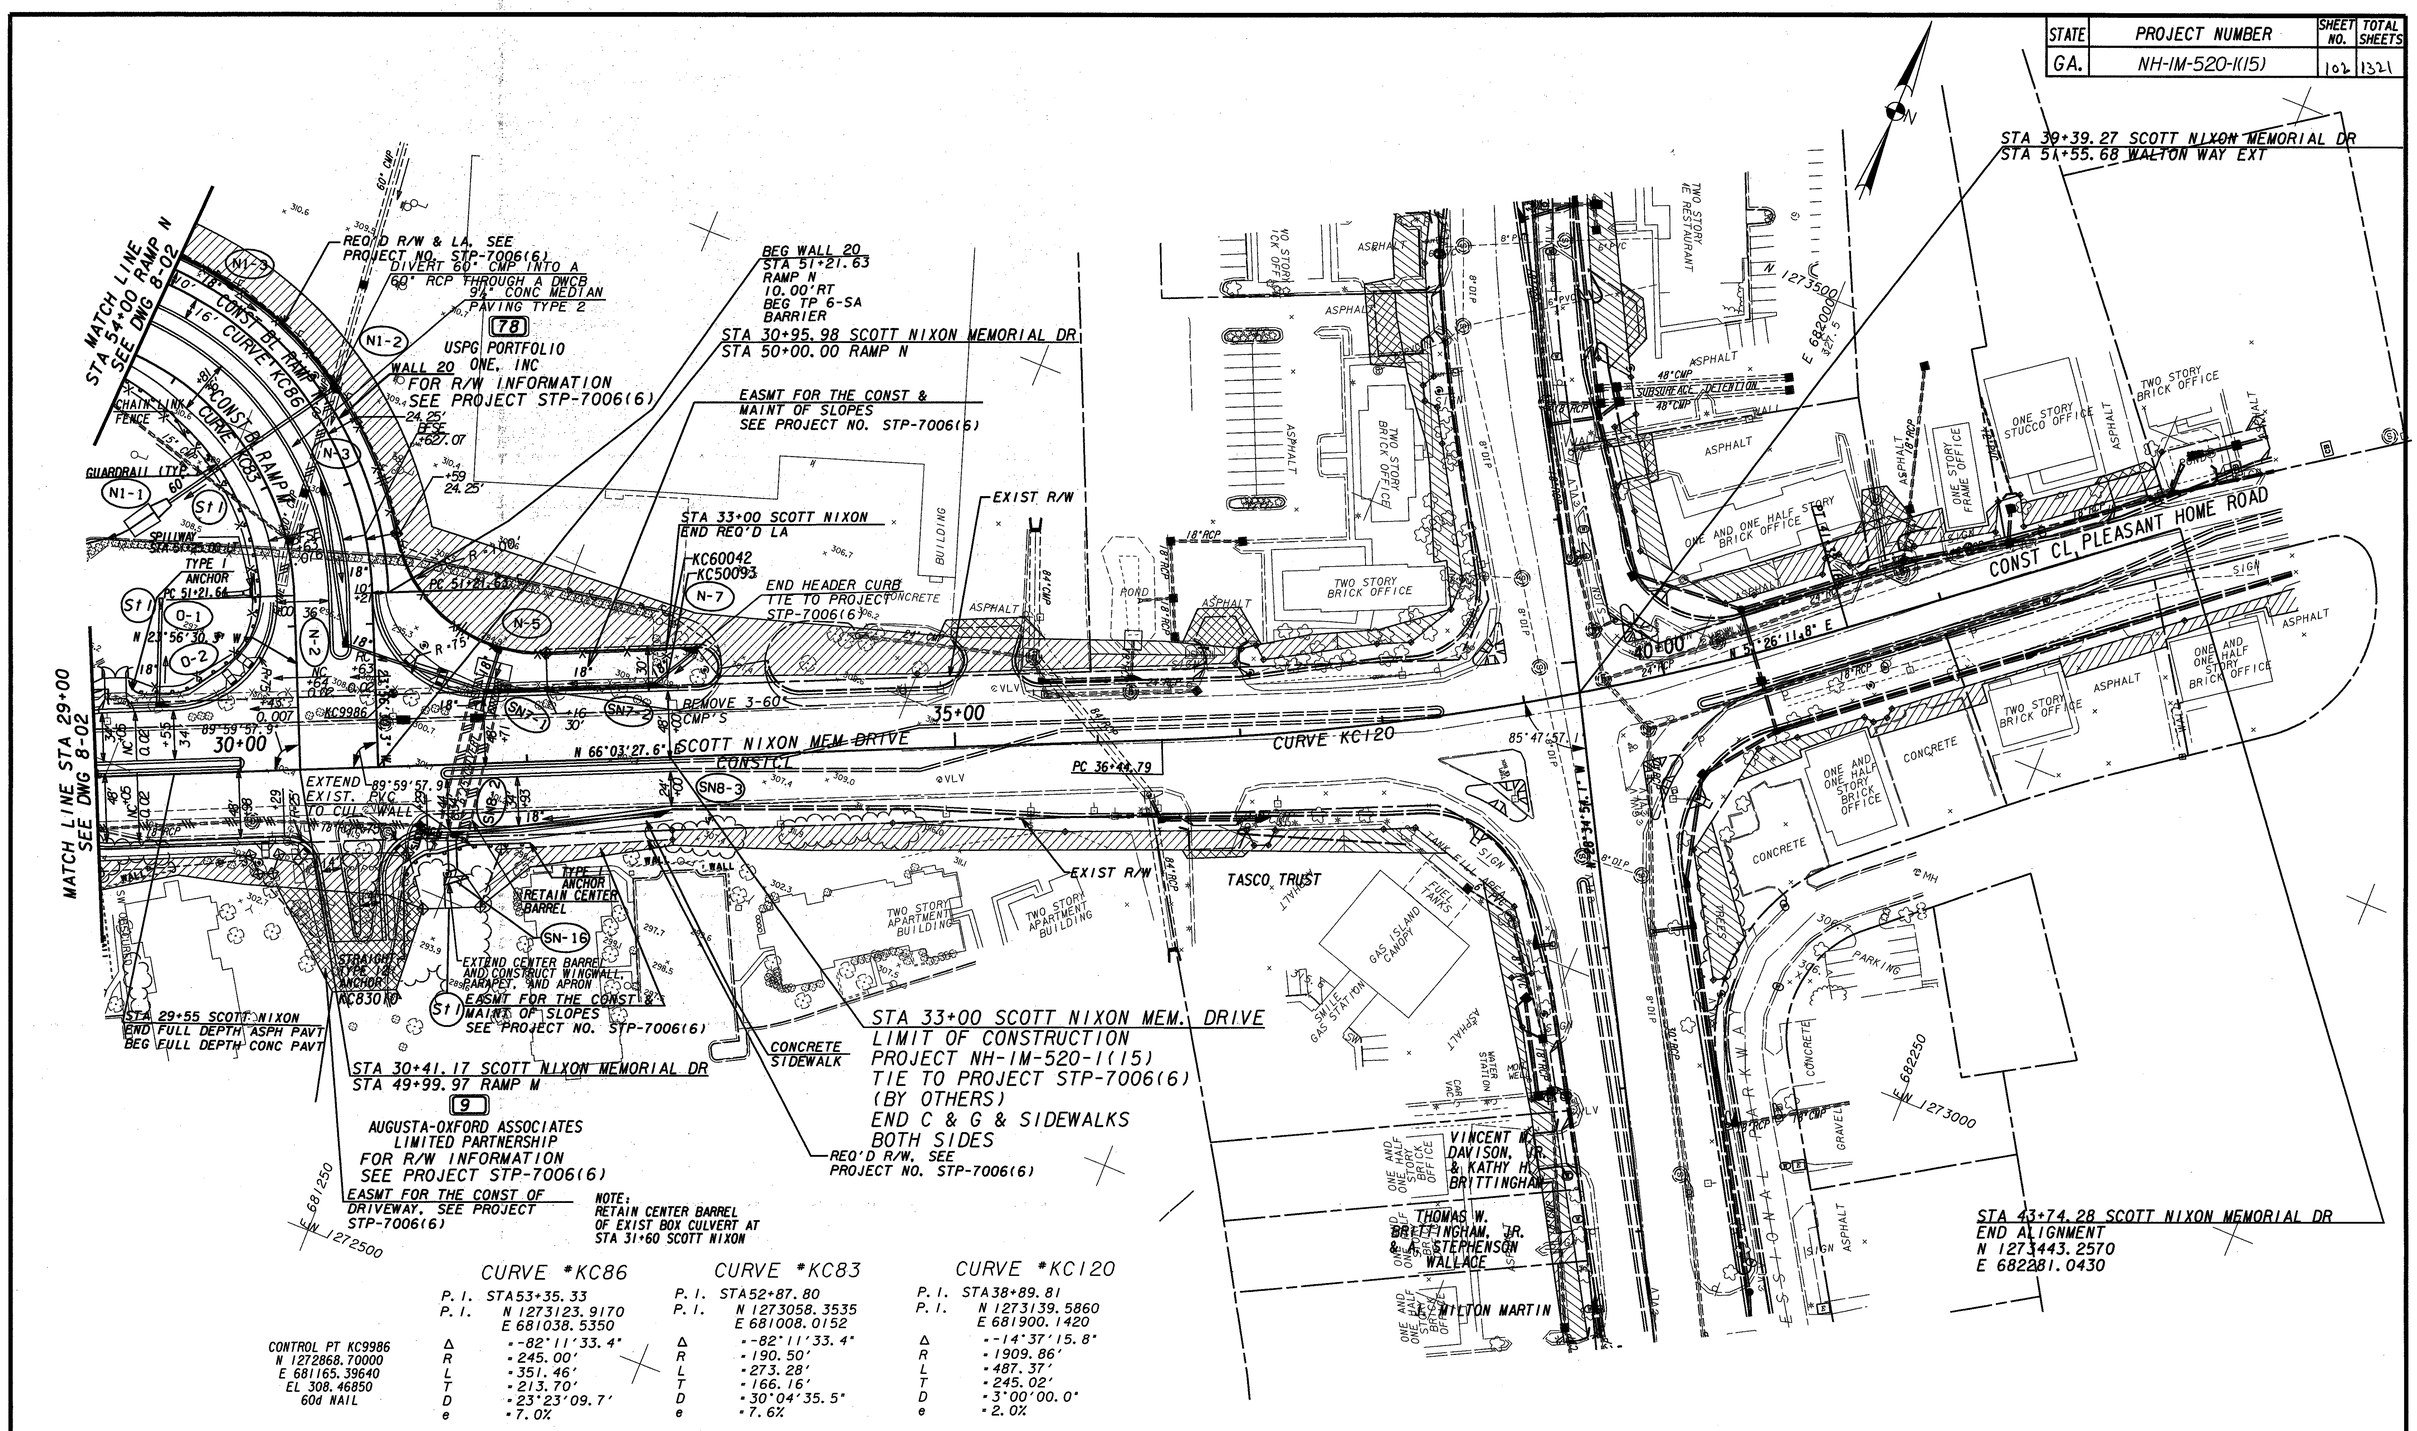

CURVE *KC86

P. I.	STA53+35.33	
P. I.	N 1273123.9170	
	E 681038.5350	
Δ	= -82°11'33.4"	
R	= 245.00'	
L	= 351.46'	
T	= 213.70'	
D	= 23°23'09.7'	
e	= 7.0%	

CONTROL PT KC9986
N 1272868.70000
E 681165.39640
EL 308.46850
60d NAIL

CURVE *KC83

P. I.	STA52+87.80	
P. I.	N 1273058.3535	
	E 681008.0152	
Δ	= -82°11'33.4"	
R	= 190.50'	
L	= 273.28'	
T	= 166.16'	
D	= 30°04'35.5"	
e	= 7.6%	

CURVE *KC120

P. I.	STA38+89.81	
P. I.	N 1273139.5860	
	E 681900.1420	
Δ	= -14°37'15.8"	
R	= 1909.86'	
L	= 487.37'	
T	= 245.02'	
D	= 3°00'00.0"	
e	= 2.0%	

PROPERTY AND EXISTING R/W LINE
REQUIRED R/W LINE
CONSTRUCTION LIMITS
EASEMENT FOR CONST & MAINT OF SLOPES
EASEMENT FOR CONST OF SLOPES
EASEMENT FOR CONST OF DRIVES

BEGIN LIMIT OF ACCESS.....BLA
END LIMIT OF ACCESS.....ELA
LIMIT OF ACCESS
R/W AND LIMIT OF ACCESS

50 0 50 100 150FT.
SCALE: 1" =50'

GREENHORNE & O' MARA
G&O PROJECT NO. 0085
2211 NEWMARKET PARKWAY
SUITE 104
MARIETTA, GA. 30067
(770) 988-9555

DATE	REVISIONS	DATE	REVISIONS
11-17-06	GENERAL REVISIONS		

GEORGIA
DEPARTMENT OF TRANSPORTATION
CONSTRUCTION PLAN
PROJECT: NH-IM-520-1(15)
COUNTY: RICHMOND
DATE:
DRAWING 8-19

11/1/2006 8:30:55 AM \\ATLFS2\JOBS\CIVIL\CONNECT\CCF\BATCH.cdf ad-plotstate JVT-rena\0085\PLOT\plan\construction\210450-19.pdf