| STATE | PROJECT NUMBER | SHEET NO. | TOTAL SHEETS |
|---|---|---|---|
| GA. | NH-IM-520-1(15) | 103 | 1321 |

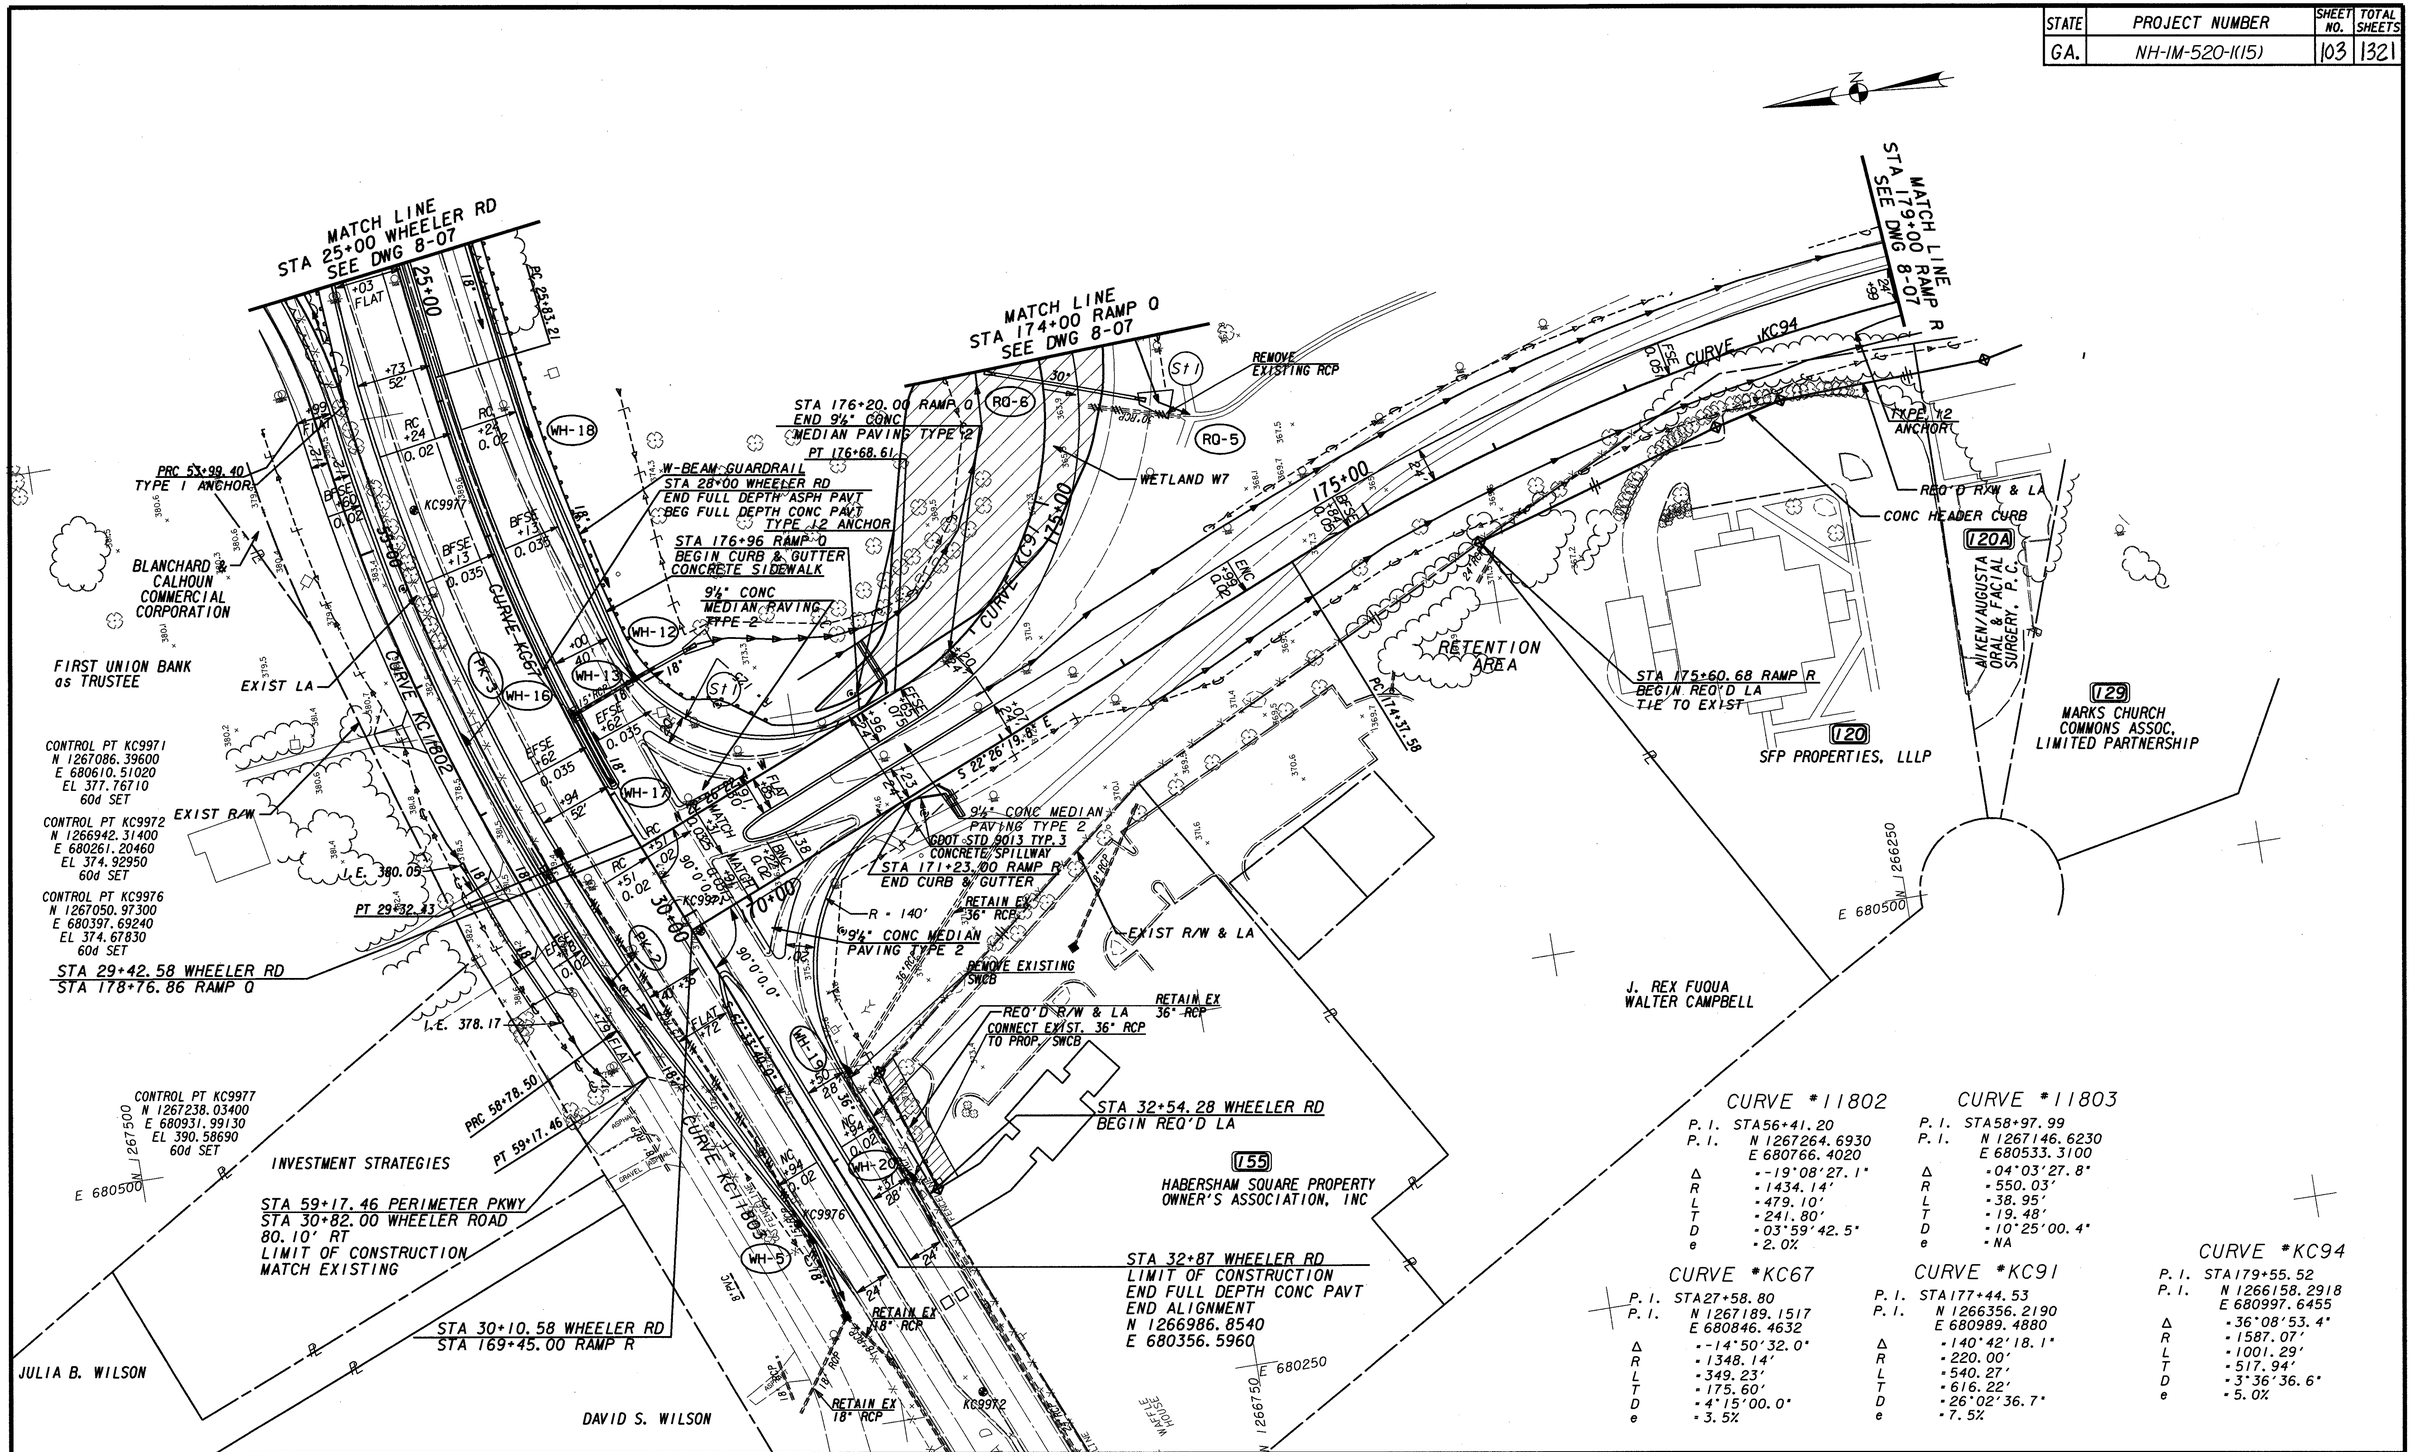


## CURVE #11802

P. I. STA56+41.20
P. I. N 1267264.6930
E 680766.4020

| | |
|---|---|
| Δ | = -19°08'27.1" |
| R | = 1434.14' |
| L | = 479.10' |
| T | = 241.80' |
| D | = 03°59'42.5" |
| e | = 2.0% |

## CURVE #11803

P. I. STA58+97.99
P. I. N 1267146.6230
E 680533.3100

| | |
|---|---|
| Δ | = 04°03'27.8" |
| R | = 550.03' |
| L | = 38.95' |
| T | = 19.48' |
| D | = 10°25'00.4" |
| e | = NA |

## CURVE #KC67

P. I. STA27+58.80
P. I. N 1267189.1517
E 680846.4632

| | |
|---|---|
| Δ | = -14°50'32.0" |
| R | = 1348.14' |
| L | = 349.23' |
| T | = 175.60' |
| D | = 4°15'00.0" |
| e | = 3.5% |

## CURVE #KC91

P. I. STA177+44.53
P. I. N 1266356.2190
E 680989.4880

| | |
|---|---|
| Δ | = 140°42'18.1" |
| R | = 220.00' |
| L | = 540.27' |
| T | = 616.22' |
| D | = 26°02'36.7" |
| e | = 7.5% |

## CURVE #KC94

P. I. STA179+55.52
P. I. N 1266158.2918
E 680997.6455

| | |
|---|---|
| Δ | = 36°08'53.4" |
| R | = 1587.07' |
| L | = 1001.29' |
| T | = 517.94' |
| D | = 3°36'36.6" |
| e | = 5.0% |

PROPERTY AND EXISTING R/W LINE
REQUIRED R/W LINE
CONSTRUCTION LIMITS
EASEMENT FOR CONST & MAINT OF SLOPES
EASEMENT FOR CONST OF SLOPES
EASEMENT FOR CONST OF DRIVES

BEGIN LIMIT OF ACCESS.....BLA
END LIMIT OF ACCESS.....ELA
LIMIT OF ACCESS
R/W AND LIMIT OF ACCESS

50 0 50 100 150FT.
SCALE: 1" = 50'

GREENHORNE & O'MARA
G&O PROJECT NO. 0085
2211 NEWMARKET PARKWAY
SUITE 104
MARIETTA, GA. 30067
(770) 988-9555

| DATE | REVISIONS | DATE | REVISIONS |
|---|---|---|---|
| | | | |

GEORGIA
DEPARTMENT OF TRANSPORTATION
CONSTRUCTION PLAN
PROJECT: NH-IM-520-1(15)
COUNTY: RICHMOND
DATE:
DRAWING 8-20

9/25/2006 2:34:36 PM \\ATLFS2\JOBS\CIVIL\CADNET\OCF\BATCH\def atl-plotstats jt\trans\0085\PLOT\plan\construction\210450c20.pdf