STATE	PROJECT NUMBER	SHEET NO.	TOTAL SHEETS
GA.	NH-IM-520-1(15)	104	1321

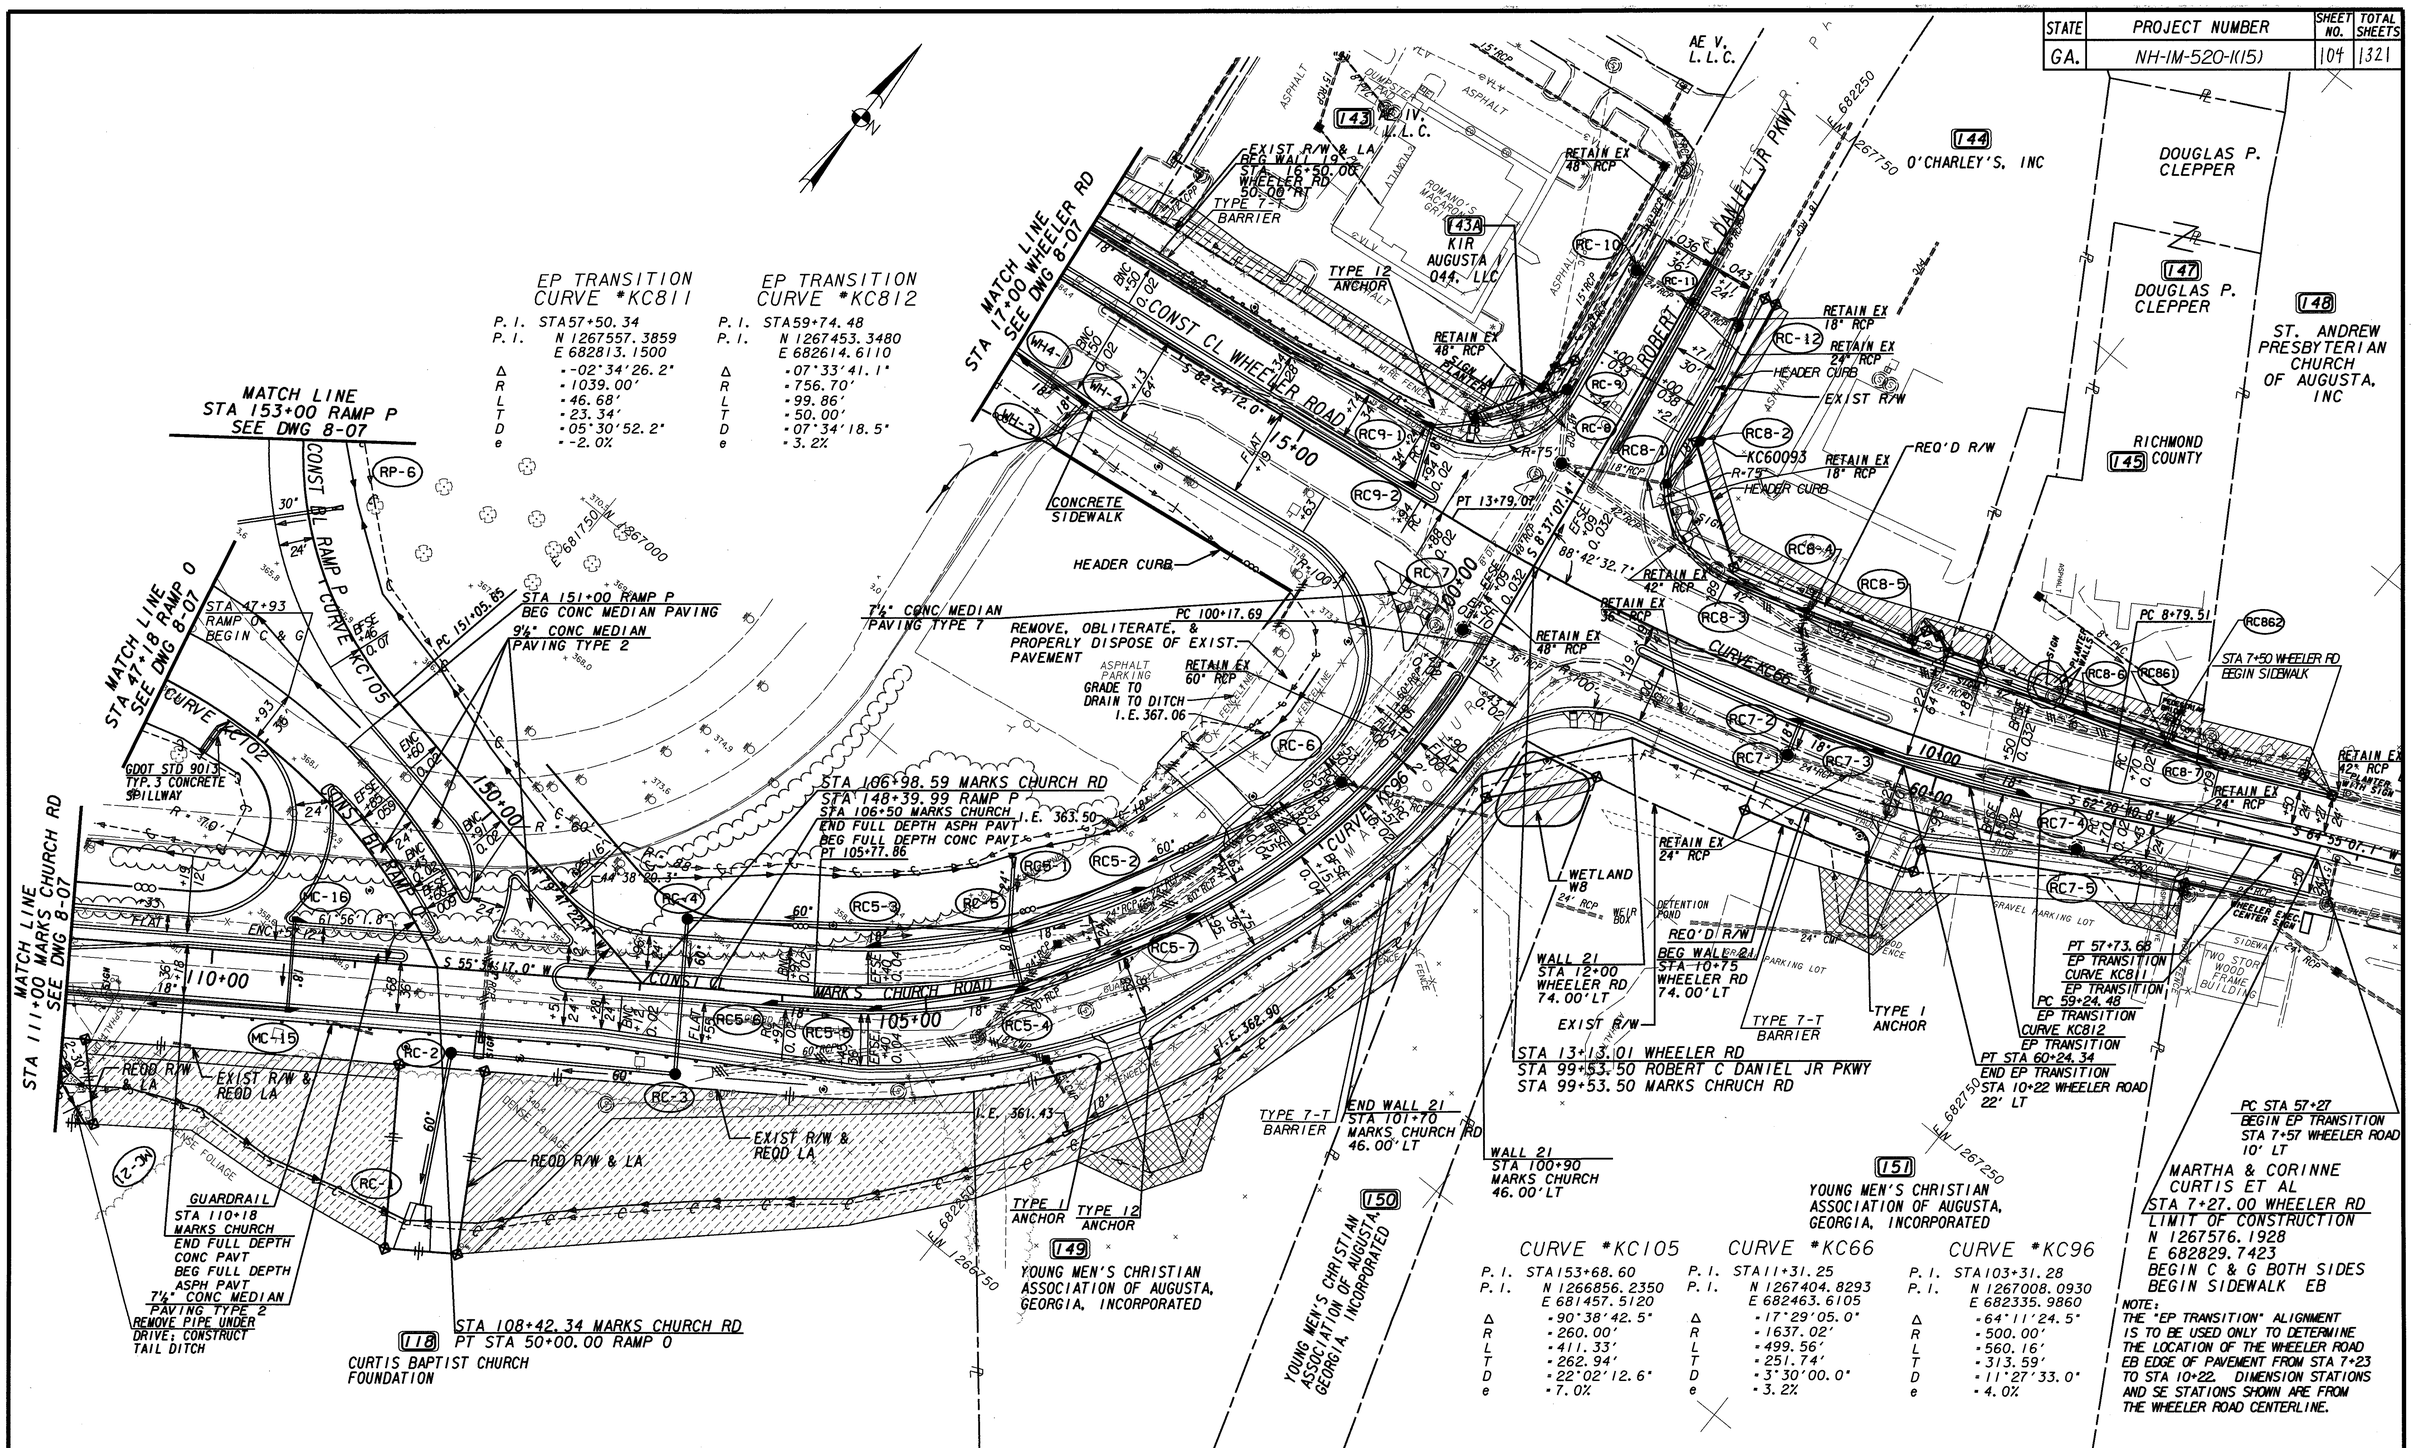

PROPERTY AND EXISTING R/W LINE	
REQUIRED R/W LINE	
CONSTRUCTION LIMITS	—C— —F—
EASEMENT FOR CONST & MAINT OF SLOPES	
EASEMENT FOR CONST OF SLOPES	
EASEMENT FOR CONST OF DRIVES	

BEGIN LIMIT OF ACCESS.....BLA
END LIMIT OF ACCESS.....ELA
LIMIT OF ACCESS
R/W AND LIMIT OF ACCESS

50 0 50 100 150FT.
SCALE: 1" = 50'

GREENHORNE & O' MARA
G&O PROJECT NO. 0085
2211 NEWMARKET PARKWAY
SUITE 104
MARIETTA, GA. 30067
(770) 988-9555

DATE	REVISIONS	DATE	REVISIONS
01-26-07	REV'D SIDEWALK MARKS CHURCH		

GEORGIA
DEPARTMENT OF TRANSPORTATION
CONSTRUCTION PLAN
PROJECT: NH-IM-520-1(15)
COUNTY: RICHMOND
DATE:
DRAWING 8-21

1/24/2007 5:50:34 PM \\ATLFS2\JOBS\CIVIL\GONET\OCF\BATCH.dgn pl-plotstats jl\Trans\0085\PLOT\plan\construction\210450c21.prf