STATE	PROJECT NUMBER	SHEET NO.	TOTAL SHEETS
GA.	NH-IM-520-1(15)	138	1321

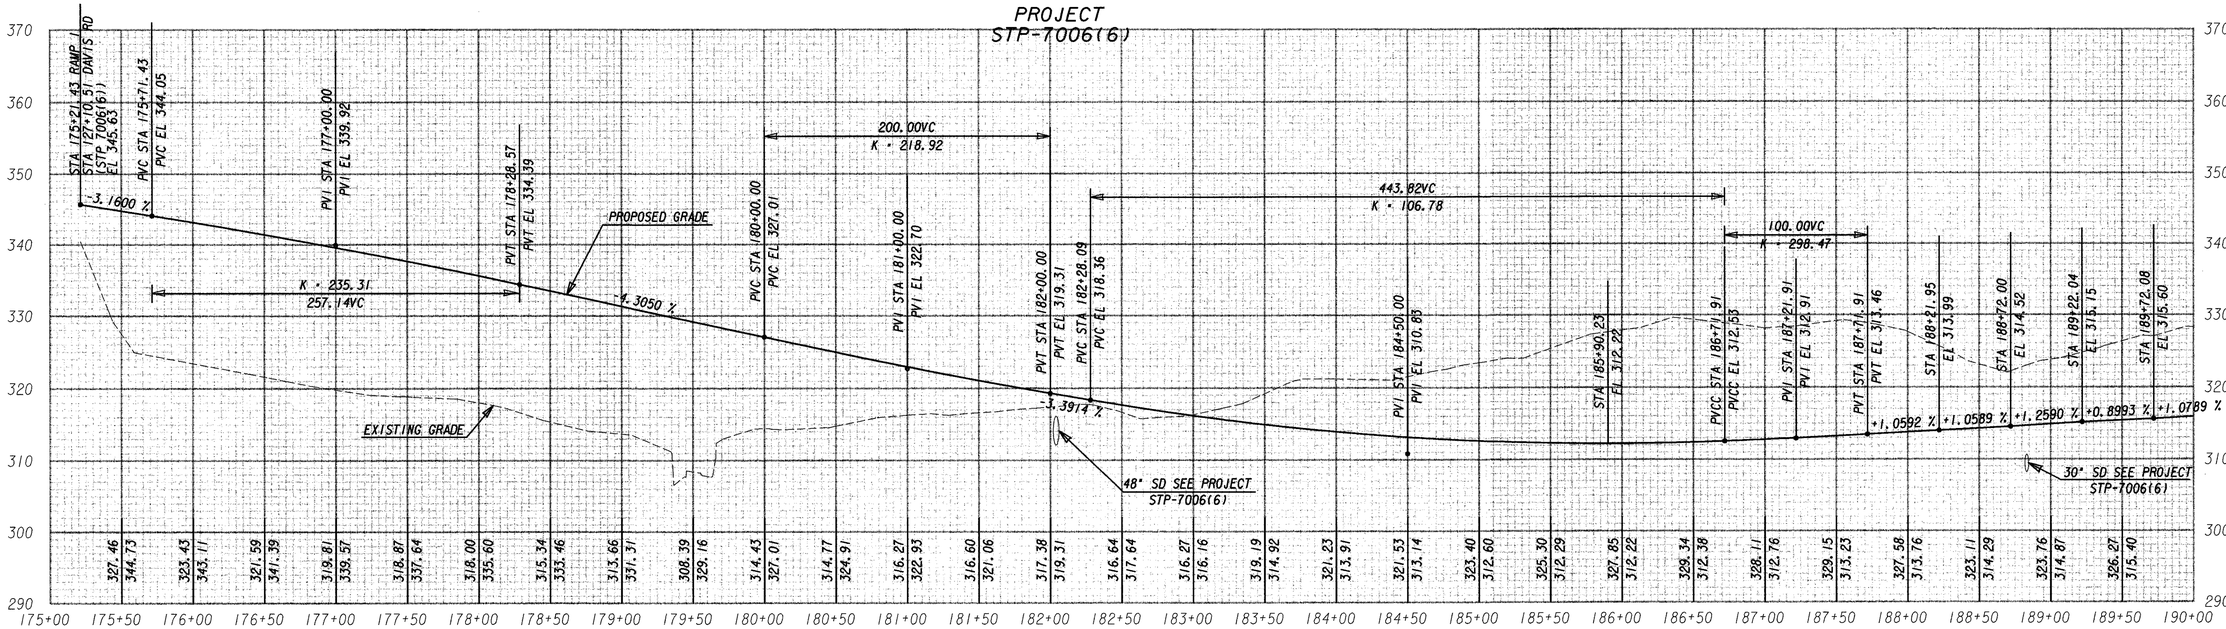

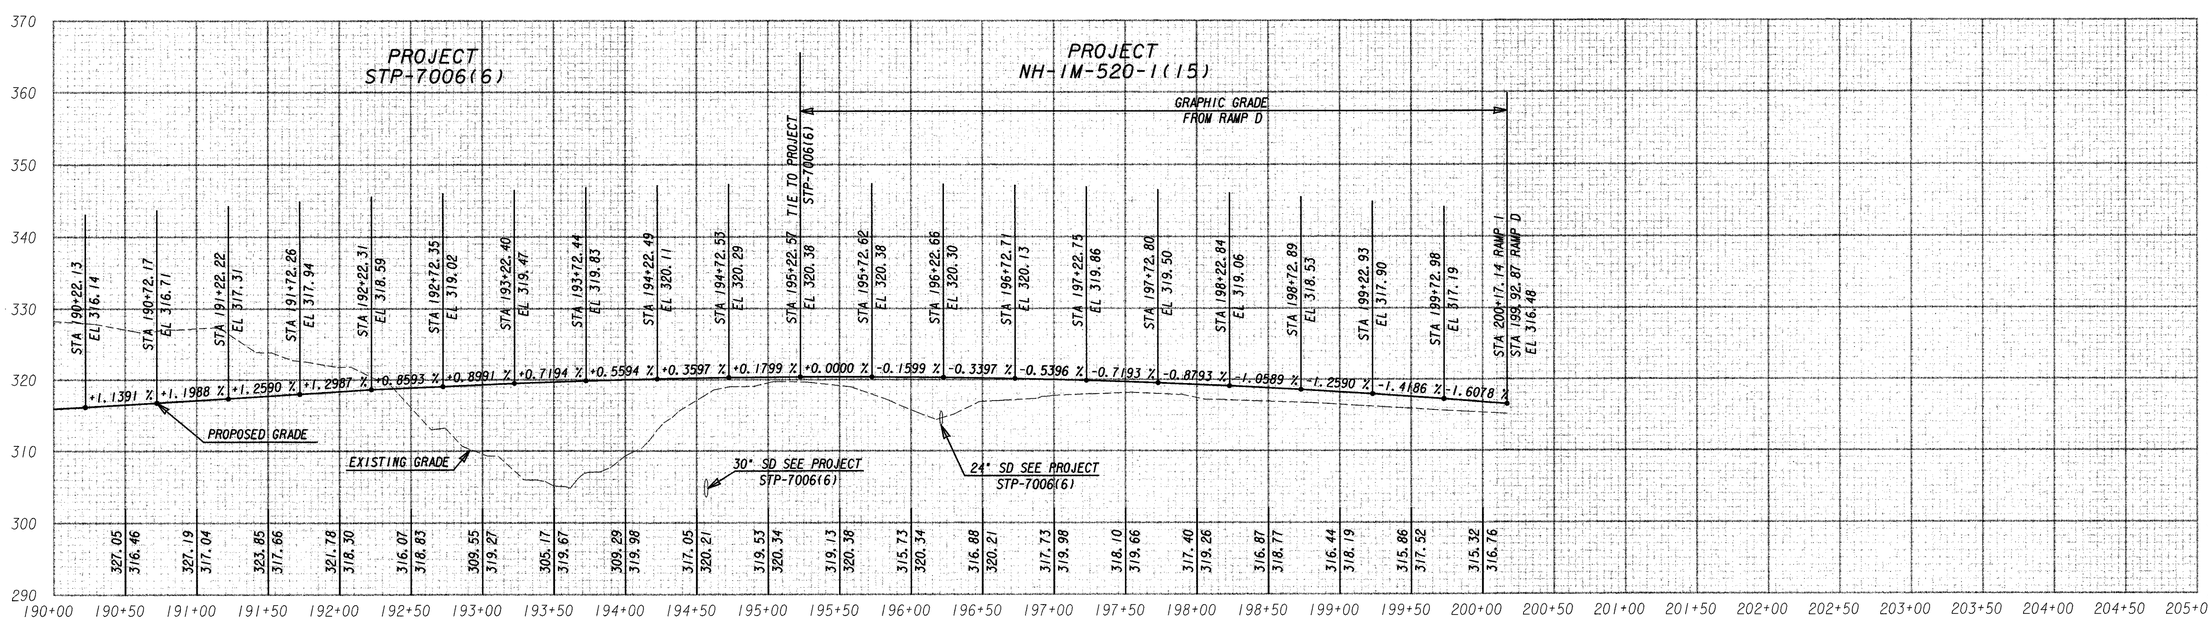

SCALES:
VERTICAL 1" = 10'
HORIZONTAL 1" = 50'

GREENHORNE & O'MARA
G&O PROJECT NO. 0085
2211 NEWMARKET PARKWAY
SUITE 104
MARIETTA, GA. 30067
(770) 988-9555

DATE	REVISIONS	DATE	REVISIONS

GEORGIA
DEPARTMENT OF TRANSPORTATION
RAMP I PROFILES
PROJECT: NH-IM-520-1(15)
COUNTY: RICHMOND
DATE:
DRAWING 9-29