STATE	PROJECT NUMBER	SHEET NO.	TOTAL SHEETS
GA.	NH-IM-520-1(15)	278	1321

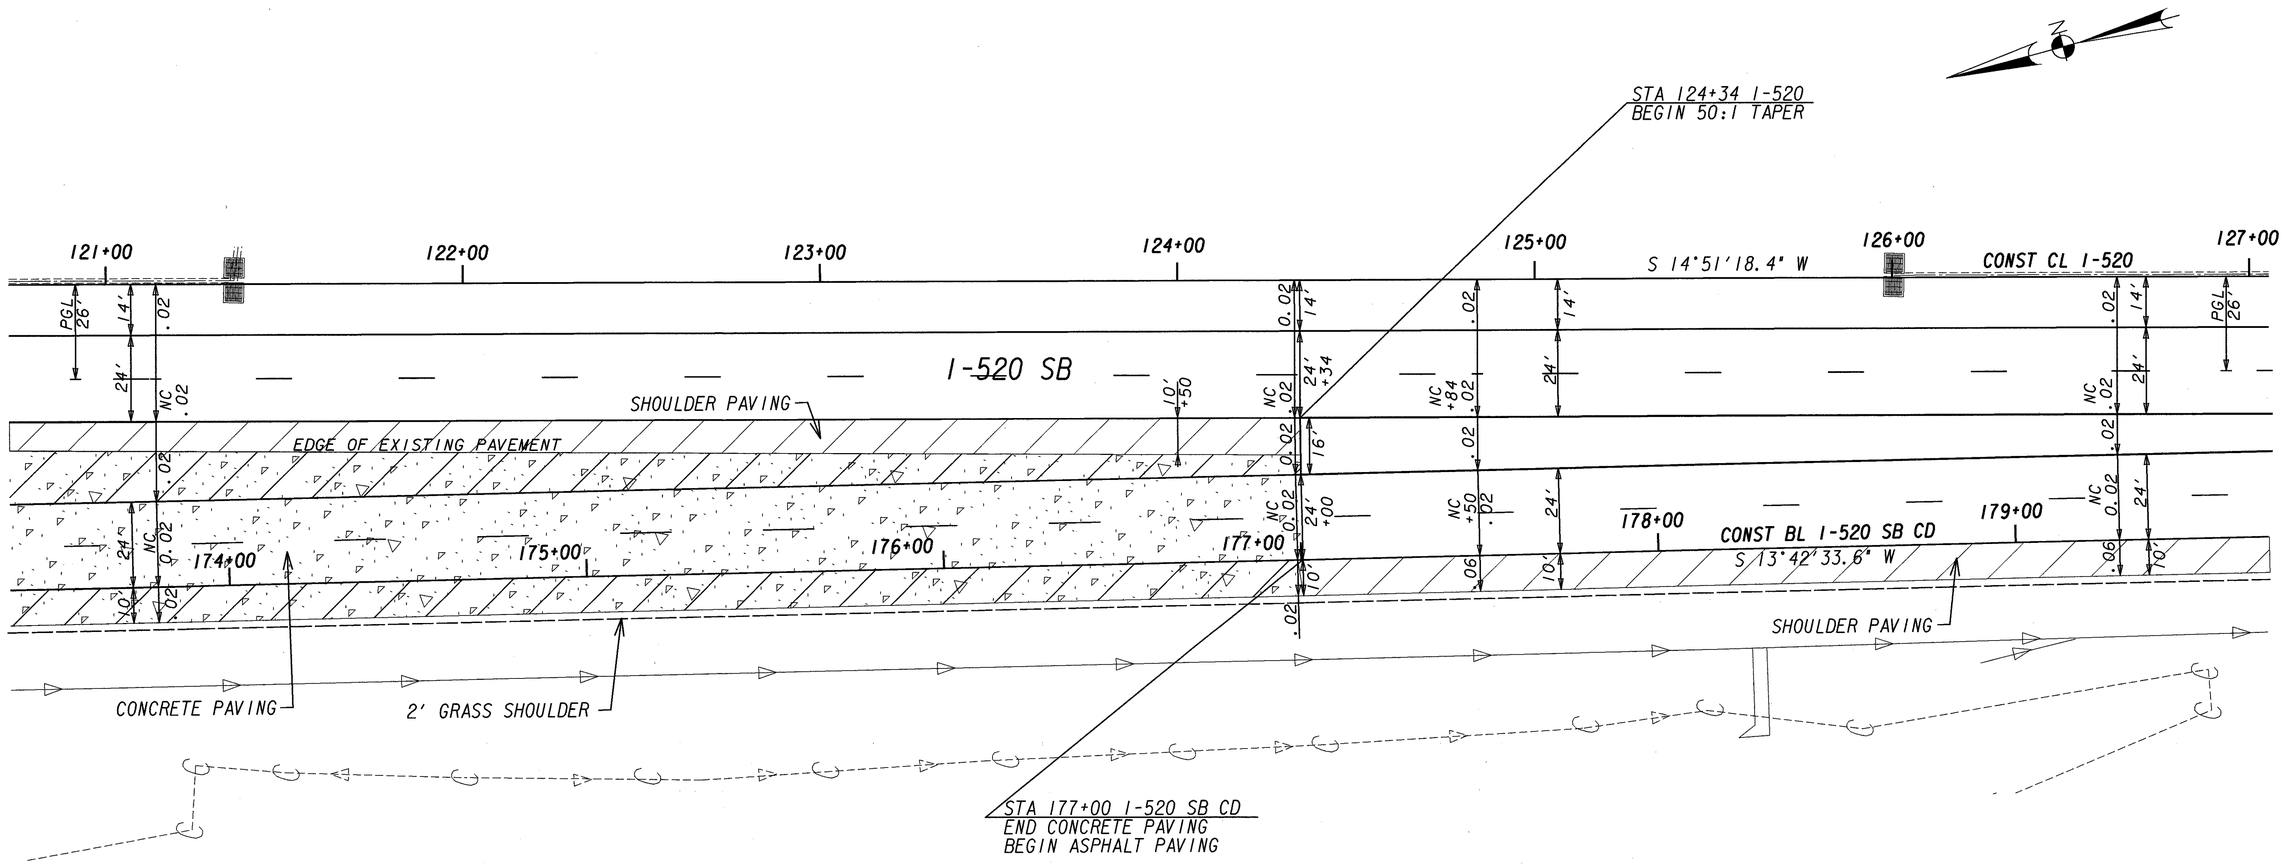

CONCRETE PAVED SHOULDER

ASPHALT PAVED SHOULDER

CONCRETE PAVING

I-520 SB CD ENTRANCE TO I-520

PROPERTY AND EXISTING R/W LINE	
REQUIRED R/W LINE	
CONSTRUCTION LIMITS	C F
EASEMENT FOR CONST & MAINT OF SLOPES	
EASEMENT FOR CONST OF SLOPES	
EASEMENT FOR CONST OF DRIVES	

BEGIN LIMIT OF ACCESS	BLA
END LIMIT OF ACCESS	ELA
LIMIT OF ACCESS	
R/W AND LIMIT OF ACCESS	

20 0 20 40 60FT.

SCALE: 1" = 20'

GREENHORNE & O' MARA
G&O PROJECT NO. 0085
2211 NEWMARKET PARKWAY
SUITE 104
MARIETTA, GA. 30067
(770) 988-9555

DATE	REVISIONS	DATE	REVISIONS

GEORGIA
DEPARTMENT OF TRANSPORTATION
GORE DETAIL
PROJECT: NH-IM-520-1(15)
COUNTY: RICHMOND
DATE:
DRAWING 12-12

9/26/2006 1:38:06 PM \\ATLFS2\JOBS\CIVIL\CADNET\OCF\BATCH.qcf atl.plotstats J:\Trans\0085\PLOT\misc\Gore Details\210450_520cd_520.prf