STATE	PROJECT NUMBER	SHEET NO.	TOTAL SHEETS
GA.	NH-IM-520-1(15)	316	1321

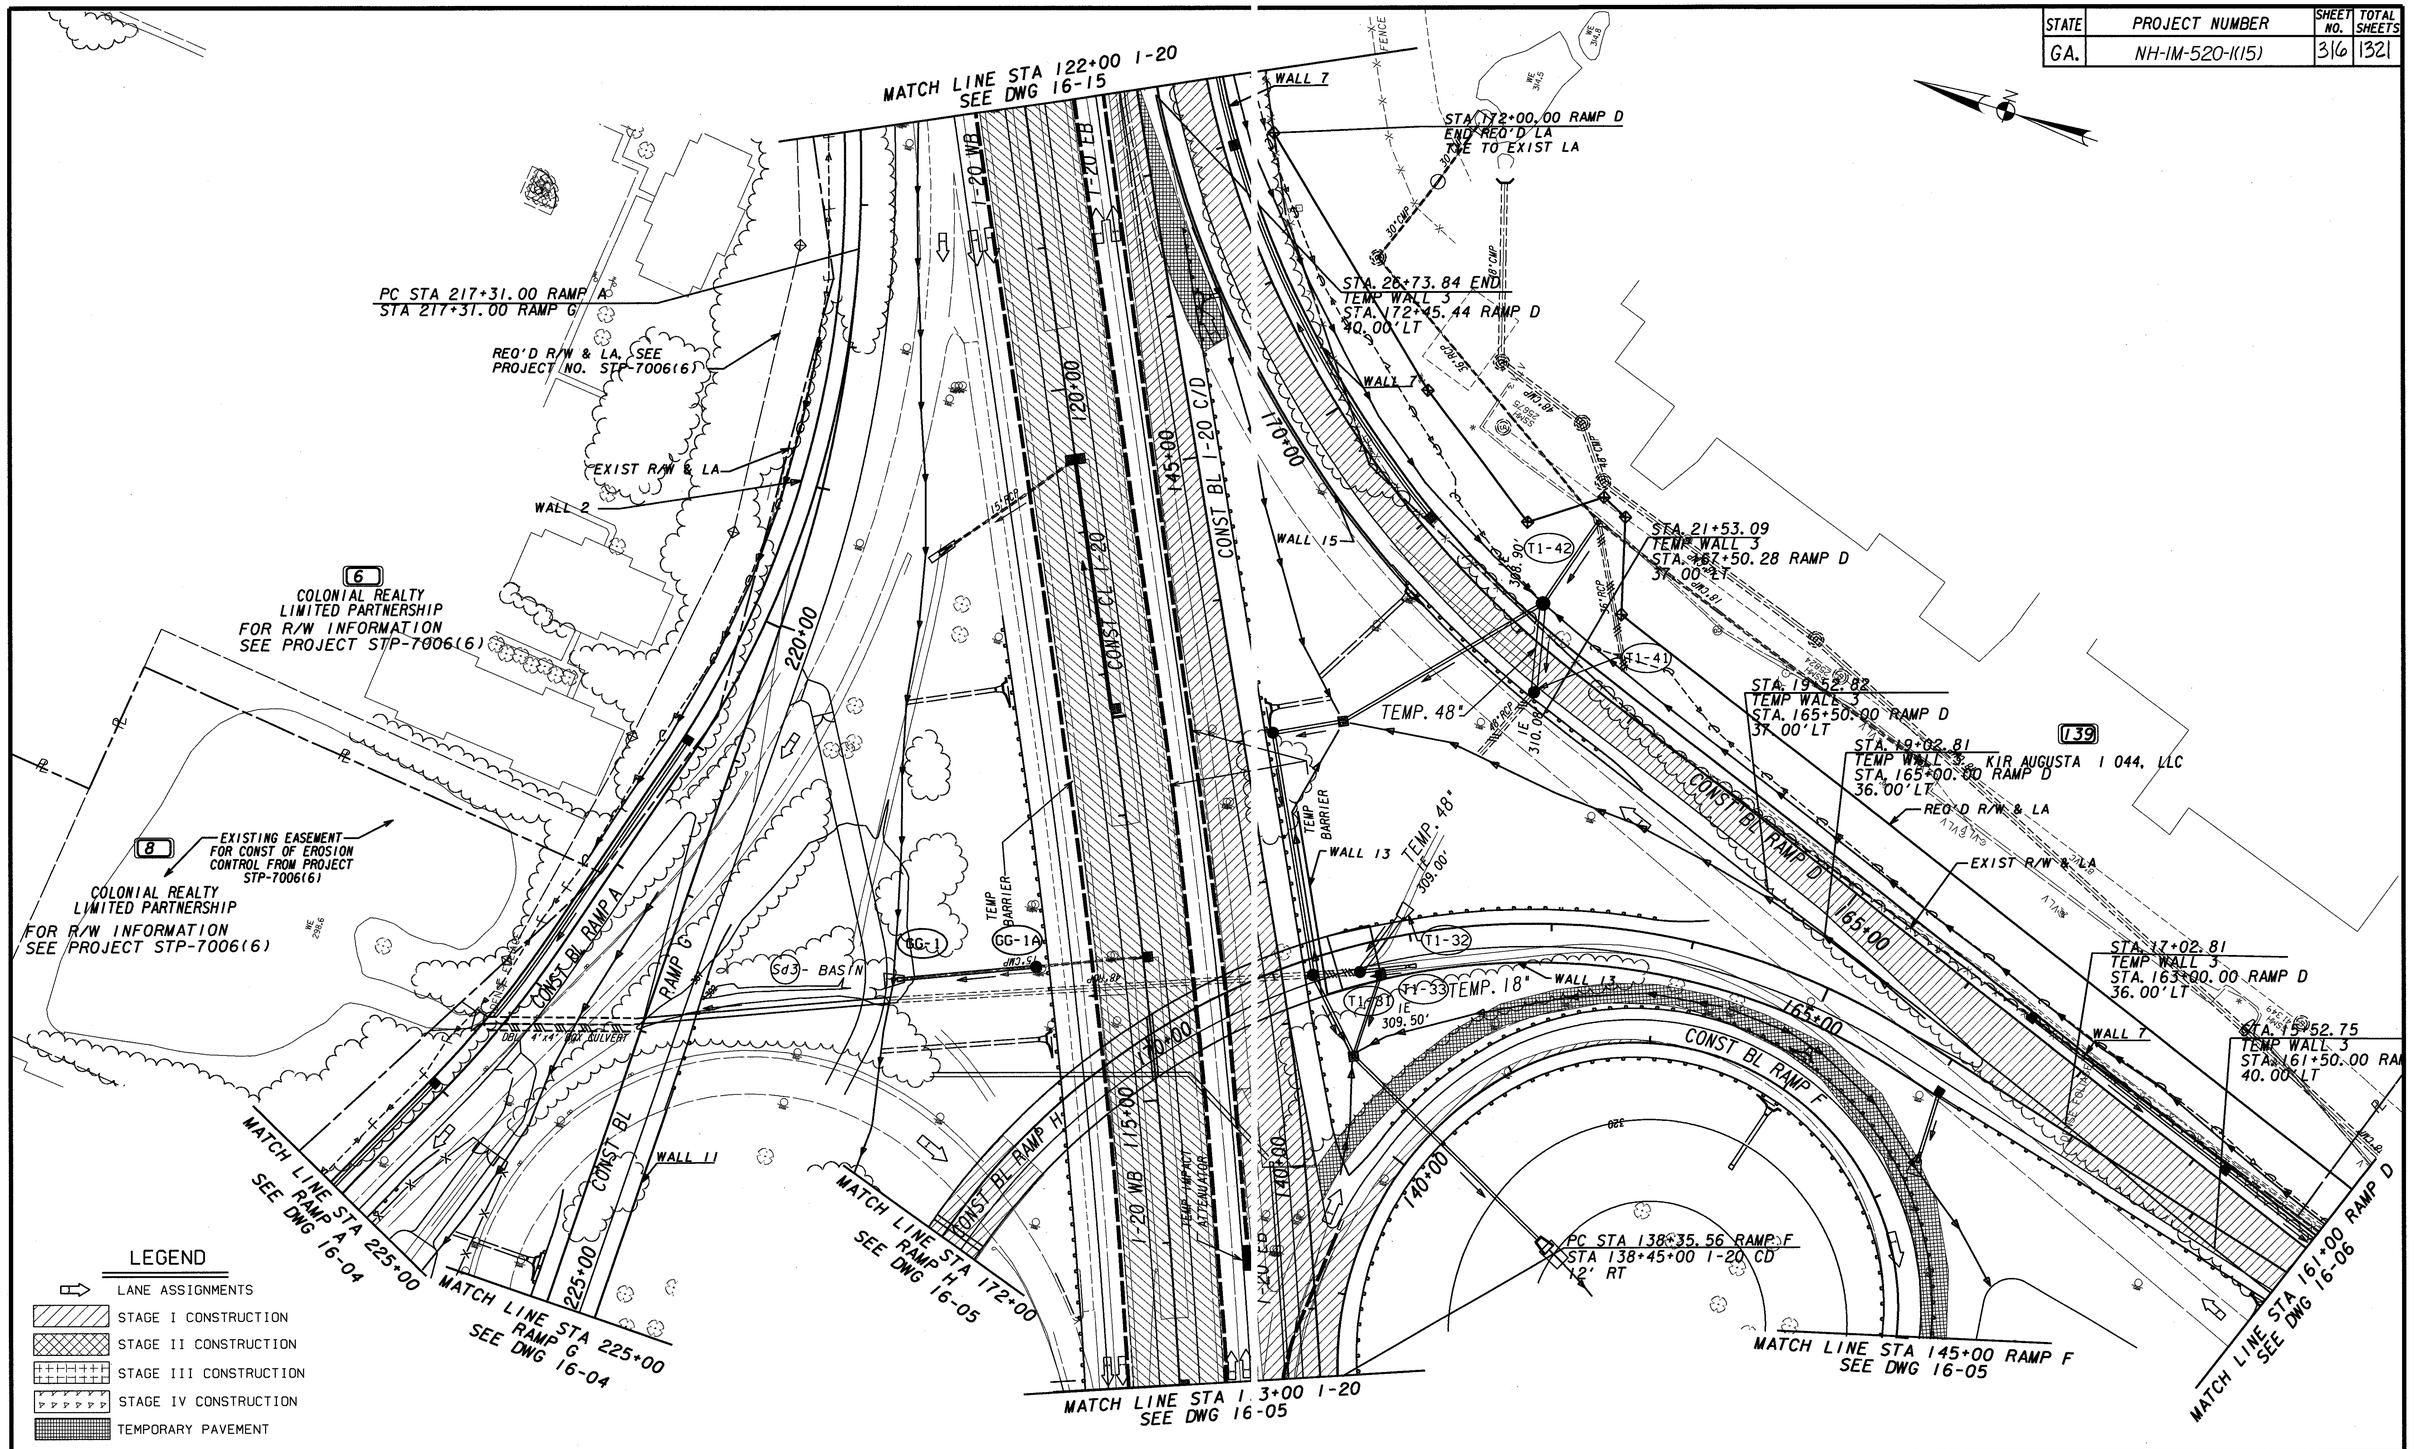

STAGE I

50 0 50 100 150FT.

SCALE: 1" = 50'

GREENHORNE & O' MARA

G&O PROJECT NO. 0085

2211 NEWMARKET PARKWAY
SUITE 104
MARIETTA, GA. 30067
(770) 988-9555

DATE	REVISIONS	DATE	REVISIONS

GEORGIA
DEPARTMENT OF TRANSPORTATION
MAINTENANCE OF TRAFFIC PLAN
PROJECT: NH-IM-520-1(15)
COUNTY: RICHMOND
DATE:
DRAWING 16-14

8/22/2006 7:35:26 PM \\ATLFS2\J085\CIVIL\CADNET\OCF\BATCH.cdf sh:plotstate jh:Trans\0085\PLOT\plan\MOT\21645mots113.prt