VOID

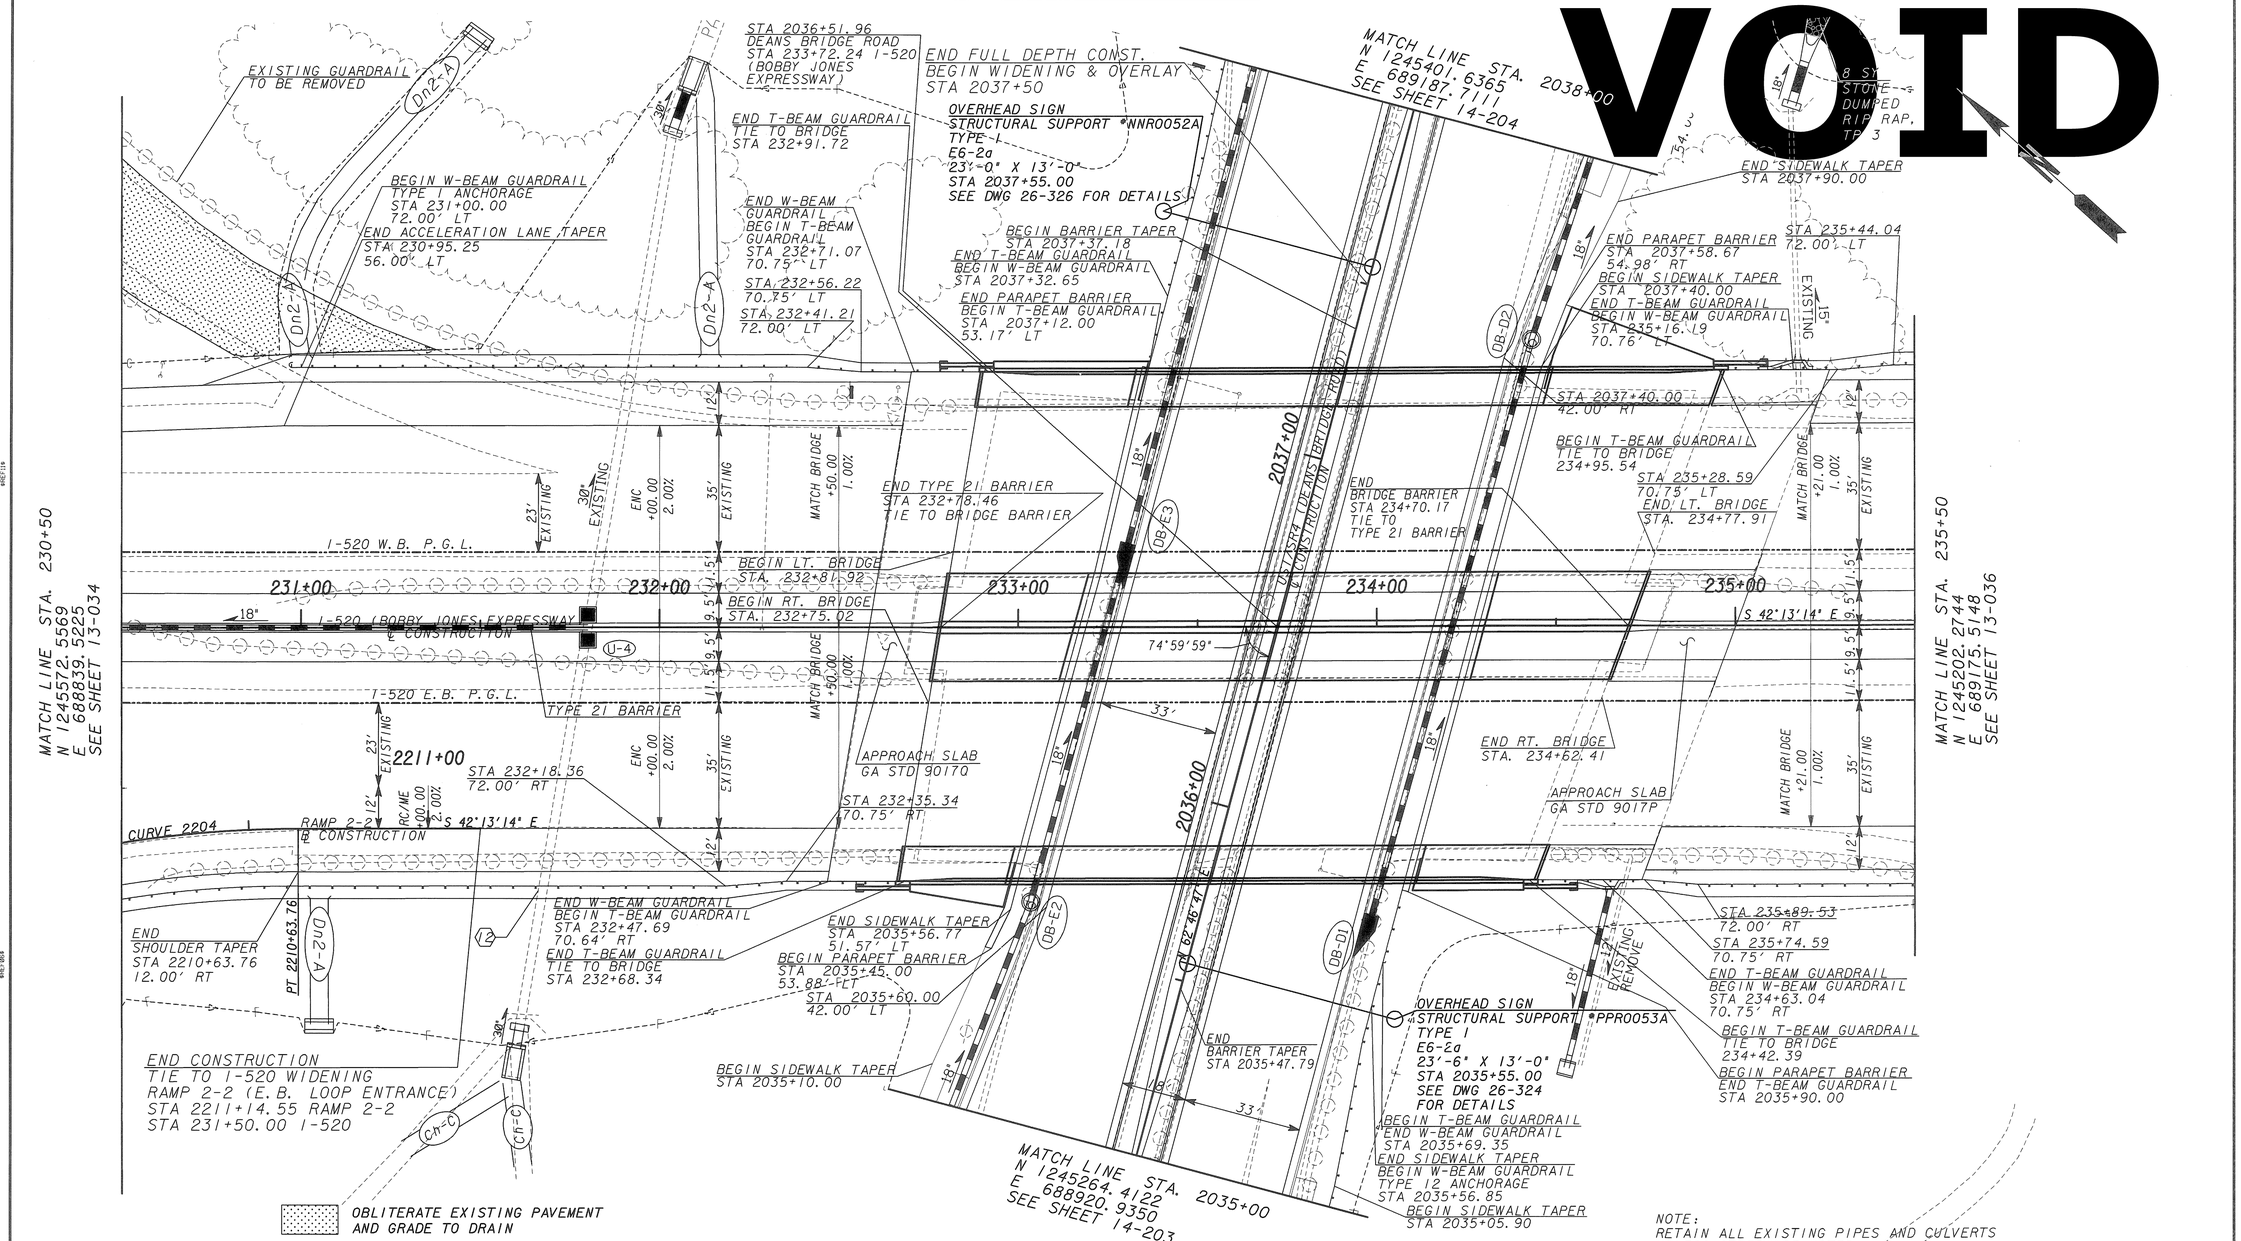

NOTE:
RETAIN ALL EXISTING PIPES AND CULVERTS UNLESS OTHERWISE NOTED.

PROPERTY AND EXISTING R/W LINE	
REQUIRED R/W LINE	
CONSTRUCTION LIMITS	—C—F—
EASEMENT FOR CONSTR & MAINTENANCE OF SLOPES & UTILITIES	
EASEMENT FOR CONSTR OF SLOPES	
EASEMENT FOR CONSTR OF DRIVES	

BEGIN LIMIT OF ACCESS	BLA
END LIMIT OF ACCESS	ELA
LIMIT OF ACCESS	
R/W AND LIMIT OF ACCESS	
EXISTING R/W LINE	

Heath & Lineback Engineers INCORPORATED
2350 CANTON ROAD, BUILDING 200
MARIETTA, GEORGIA 30066-5393

PARSONS
3577 PARKWAY LANE, BUILDING V
SUITE 100, NORCROSS, GA 30092

LAND LOT NO. : N/A
LAND DISTRICT: N/A
GMD: 89

SCALE IN FEET
0 20 40 80

REVISION DATES

STATE OF GEORGIA
DEPARTMENT OF TRANSPORTATION
OFFICE: DISTRICT 2 DESIGN

MAINLINE PLAN
I-520 (BOBBY JONES EXPRESSWAY)

I-520 WIDENING AND INTERCHANGE IMPROVEMENTS

DRAWING No. 13-035