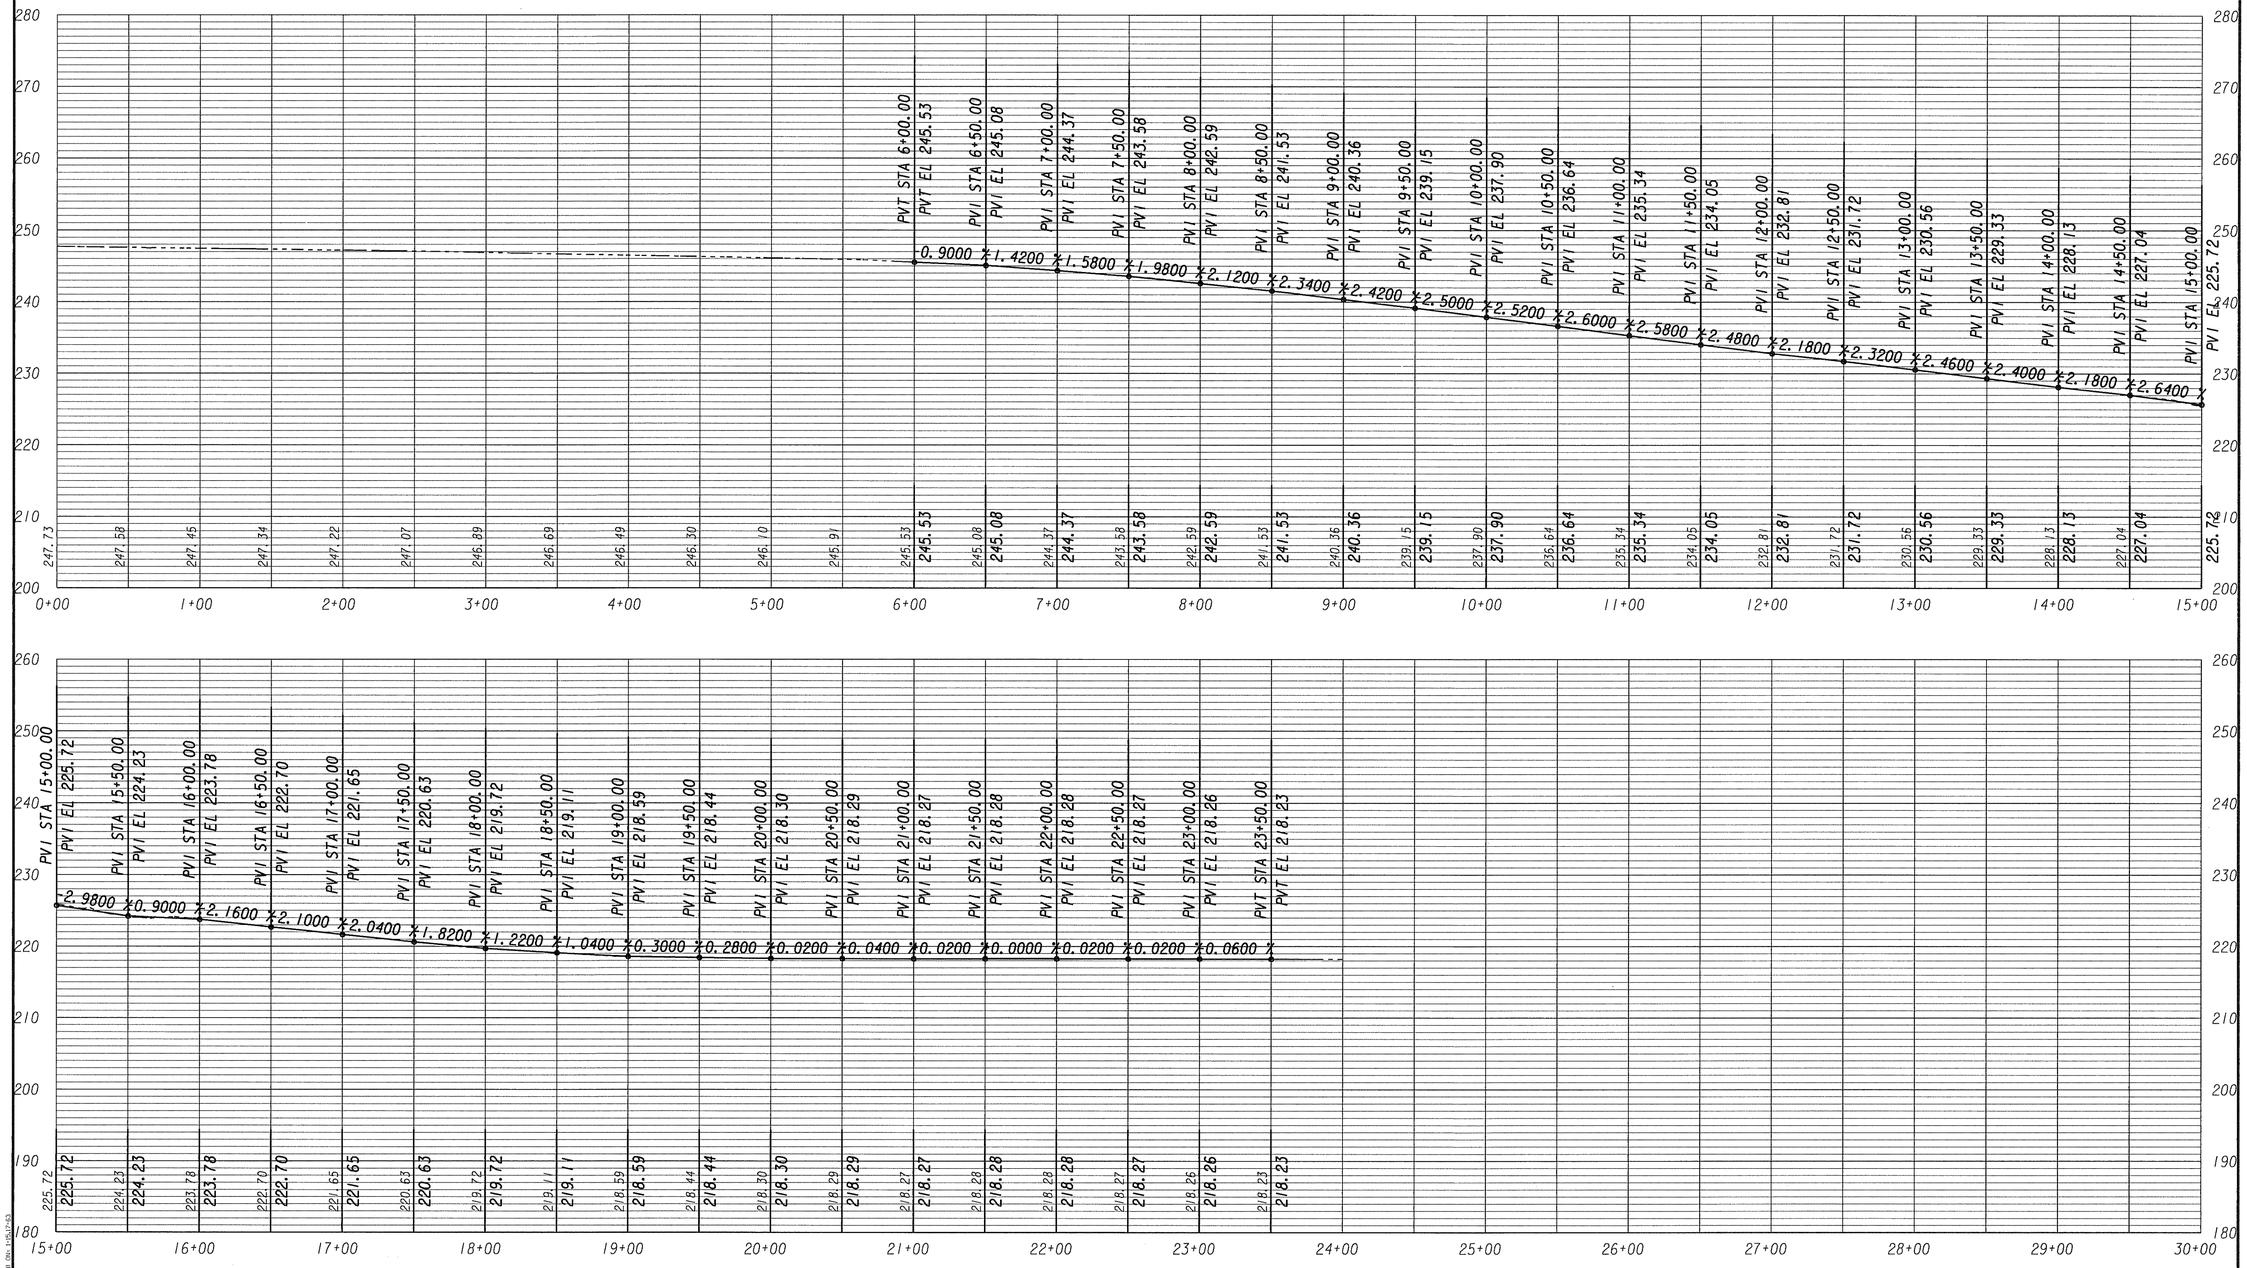

GEORGIA
DEPARTMENT OF TRANSPORTATION

REVISION DATES

STATE OF GEORGIA
DEPARTMENT OF TRANSPORTATION
OFFICE: ROAD DESIGN

CROSSROAD PROFILE

CUL-DE-SAC #1

DRAWING No. 16-007

3/1/2007 GRDEDG