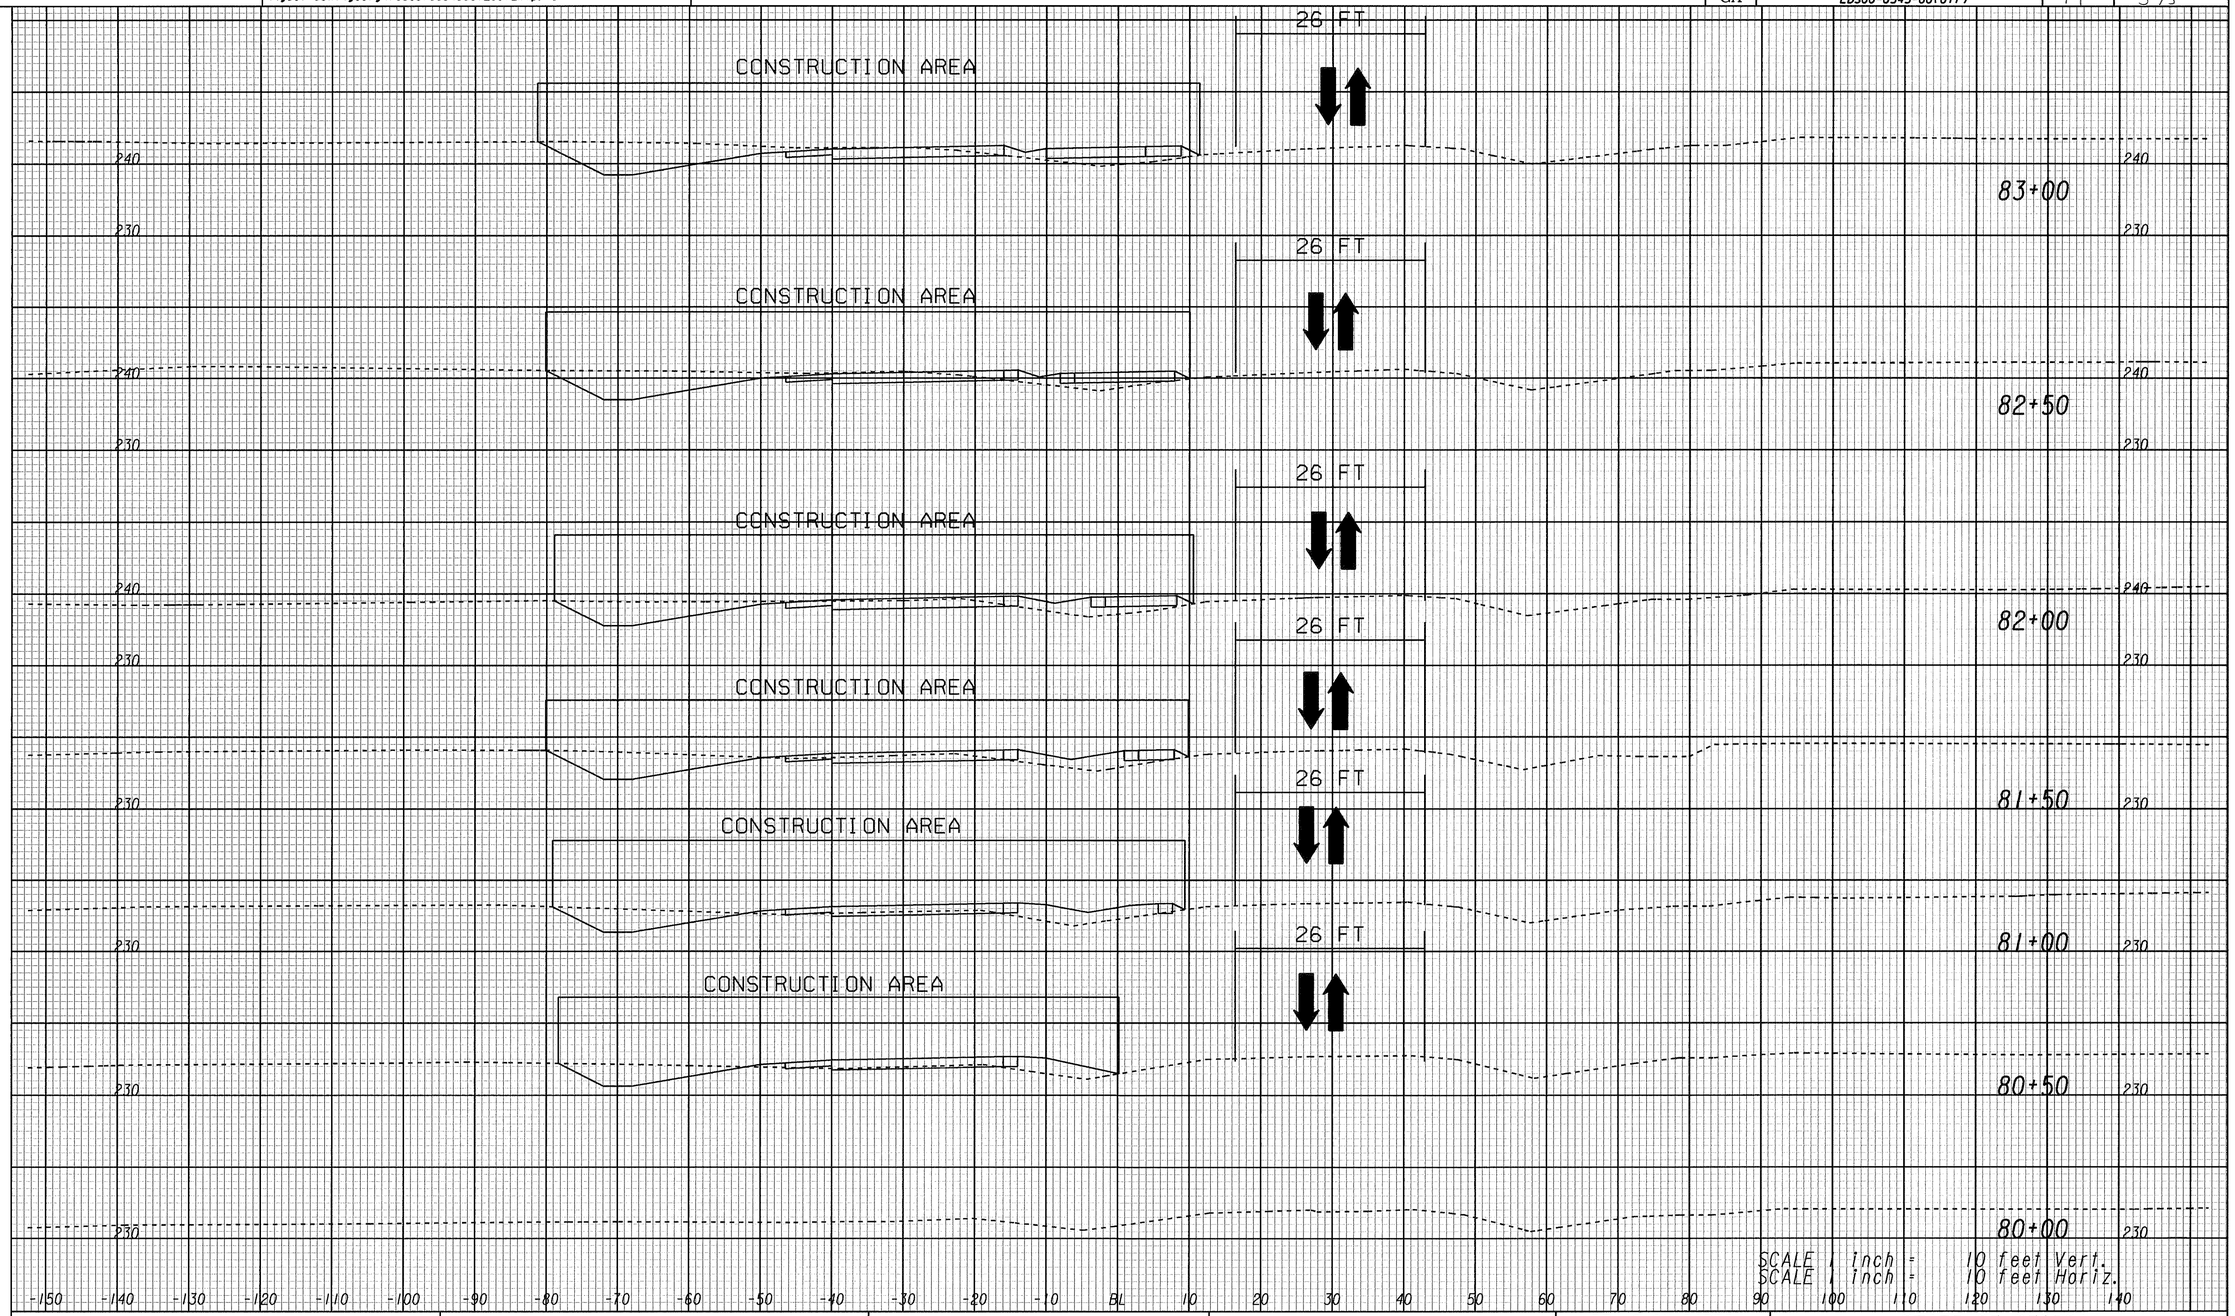

MAINLINE EXTENSION XSEC

GEORGIA
DEPARTMENT OF TRANSPORTATION

REVISION DATES

STATE OF GEORGIA
DEPARTMENT OF TRANSPORTATION
OFFICE: ROADWAY DESIGN

CROSS SECTIONS
CONSTRUCTION STAGING

US1/ SR4 STAGE 1

DRAWING No. 19-020

3/1/2007 SUIXSEW