5/10/2011 Tue May 10 16:29:20 2011
crudd
\\gdot-dsnl\gocfg\resources\Gdot2007_Klp.tbl
M:\221900 - SR 4 (unit 17)\DGN\221900SX01_STG1.DGN

STATE	PROJECT NUMBER	SHEET NO.	TOTAL SHEETS
GA	EDS00-0545-00(017)	111	575

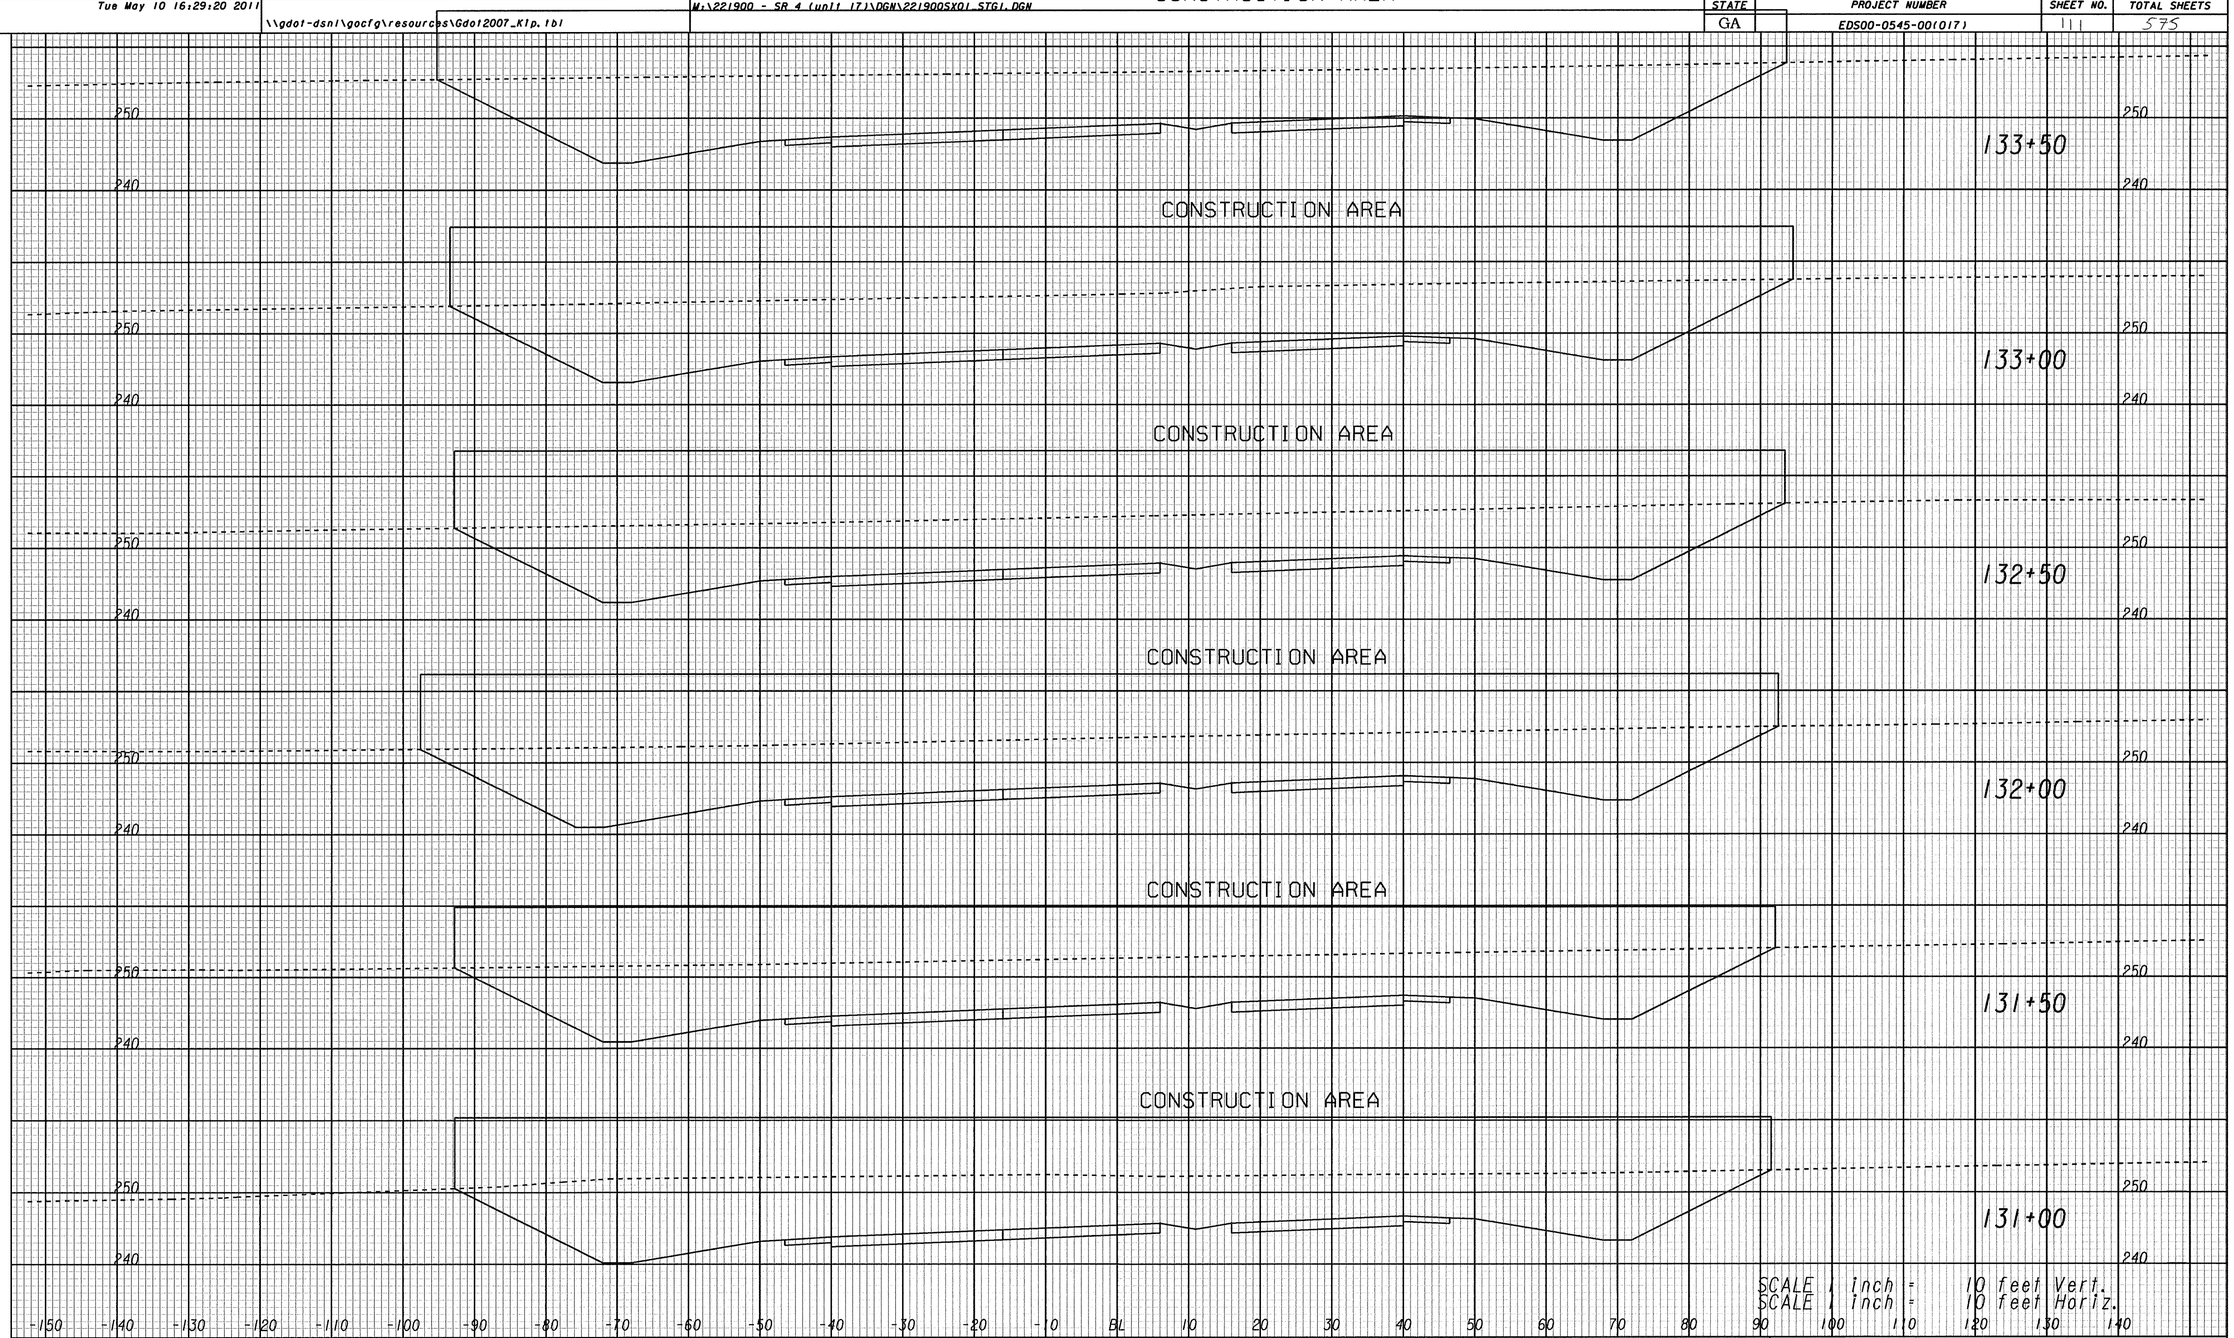

MAINLINE EXTENSION XSEC

GEORGIA
DEPARTMENT OF TRANSPORTATION

REVISION DATES

STATE OF GEORGIA
DEPARTMENT OF TRANSPORTATION
OFFICE: ROADWAY DESIGN

CROSS SECTIONS
CONSTRUCTION STAGING
US1/SR4
STAGE 1

DRAWING No. 19-037

3/1/2007 SUXSEW