2/17/2012 clovelace	Fri Feb 17 14:31:50 2012	\\Gdot-dsn1\GOCFG\resources\Gdot2007_Klp.TBL	M:\221900 - SR 4 (unit 17)\DGN\221900stg2_25.dgn	STATE	PROJECT NUMBER	SHEET NO.	TOTAL SHEETS
				GA	EDS00-0545-00(017)	172	575

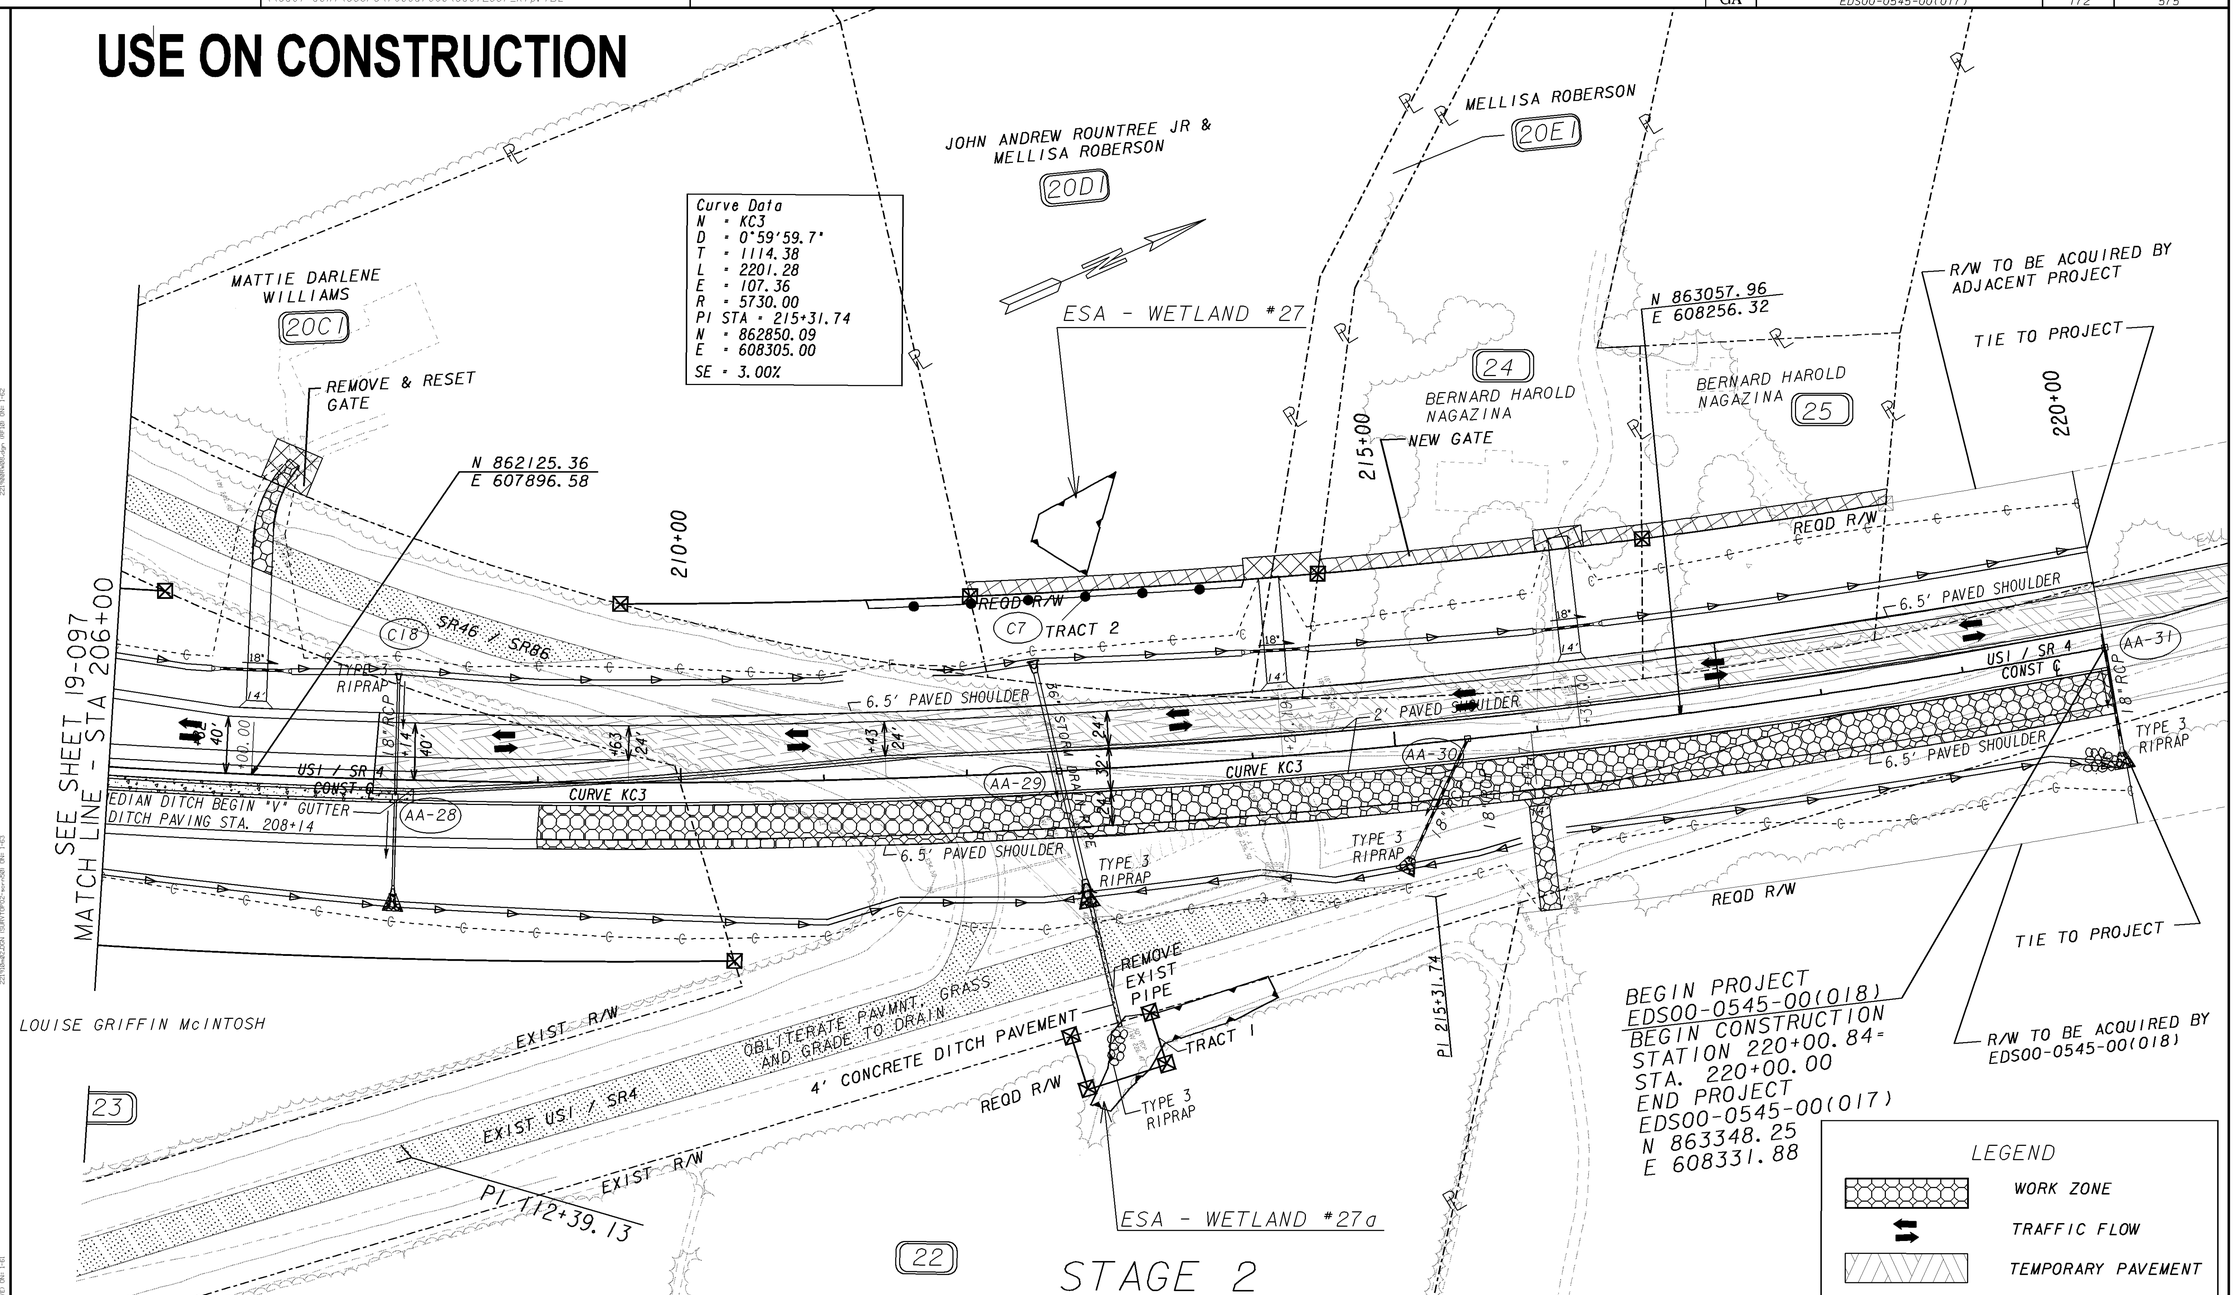

PROPERTY AND EXISTING R/W LINE
REQUIRED R/W LINE
CONSTRUCTION LIMITS
EASEMENT FOR CONSTR & MAINTENANCE OF SLOPES
EASEMENT FOR CONSTR OF SLOPES
EASEMENT FOR CONSTR OF DRIVES

BEGIN LIMIT OF ACCESS.....BLA
END LIMIT OF ACCESS.....ELA
LIMIT OF ACCESS
REQ'D R/W & LIMIT OF ACCESS

GEORGIA
DEPARTMENT OF TRANSPORTATION

SCALE IN FEET
0 50 100 200

REVISION DATES		
02-16-12		

STATE OF GEORGIA
DEPARTMENT OF TRANSPORTATION
OFFICE: ROADWAY DESIGN

CONSTRUCTION STAGING PLAN

USI/SR4

DRAWING No. 19-098

1/5/2009 GPLN