2/28/2012 Tue Feb 28 11:41:42 2012	\\Gdot-dsn1\GOCFG\resources\Gdot2007_Klp.TBL	M:\221900 - SR 4 (unit 17)\DGN\221900stg2_28.dgn	STATE	PROJECT NUMBER	SHEET NO.	TOTAL SHEETS
wburton			GA	EDS00-0545-00(017)	176	575

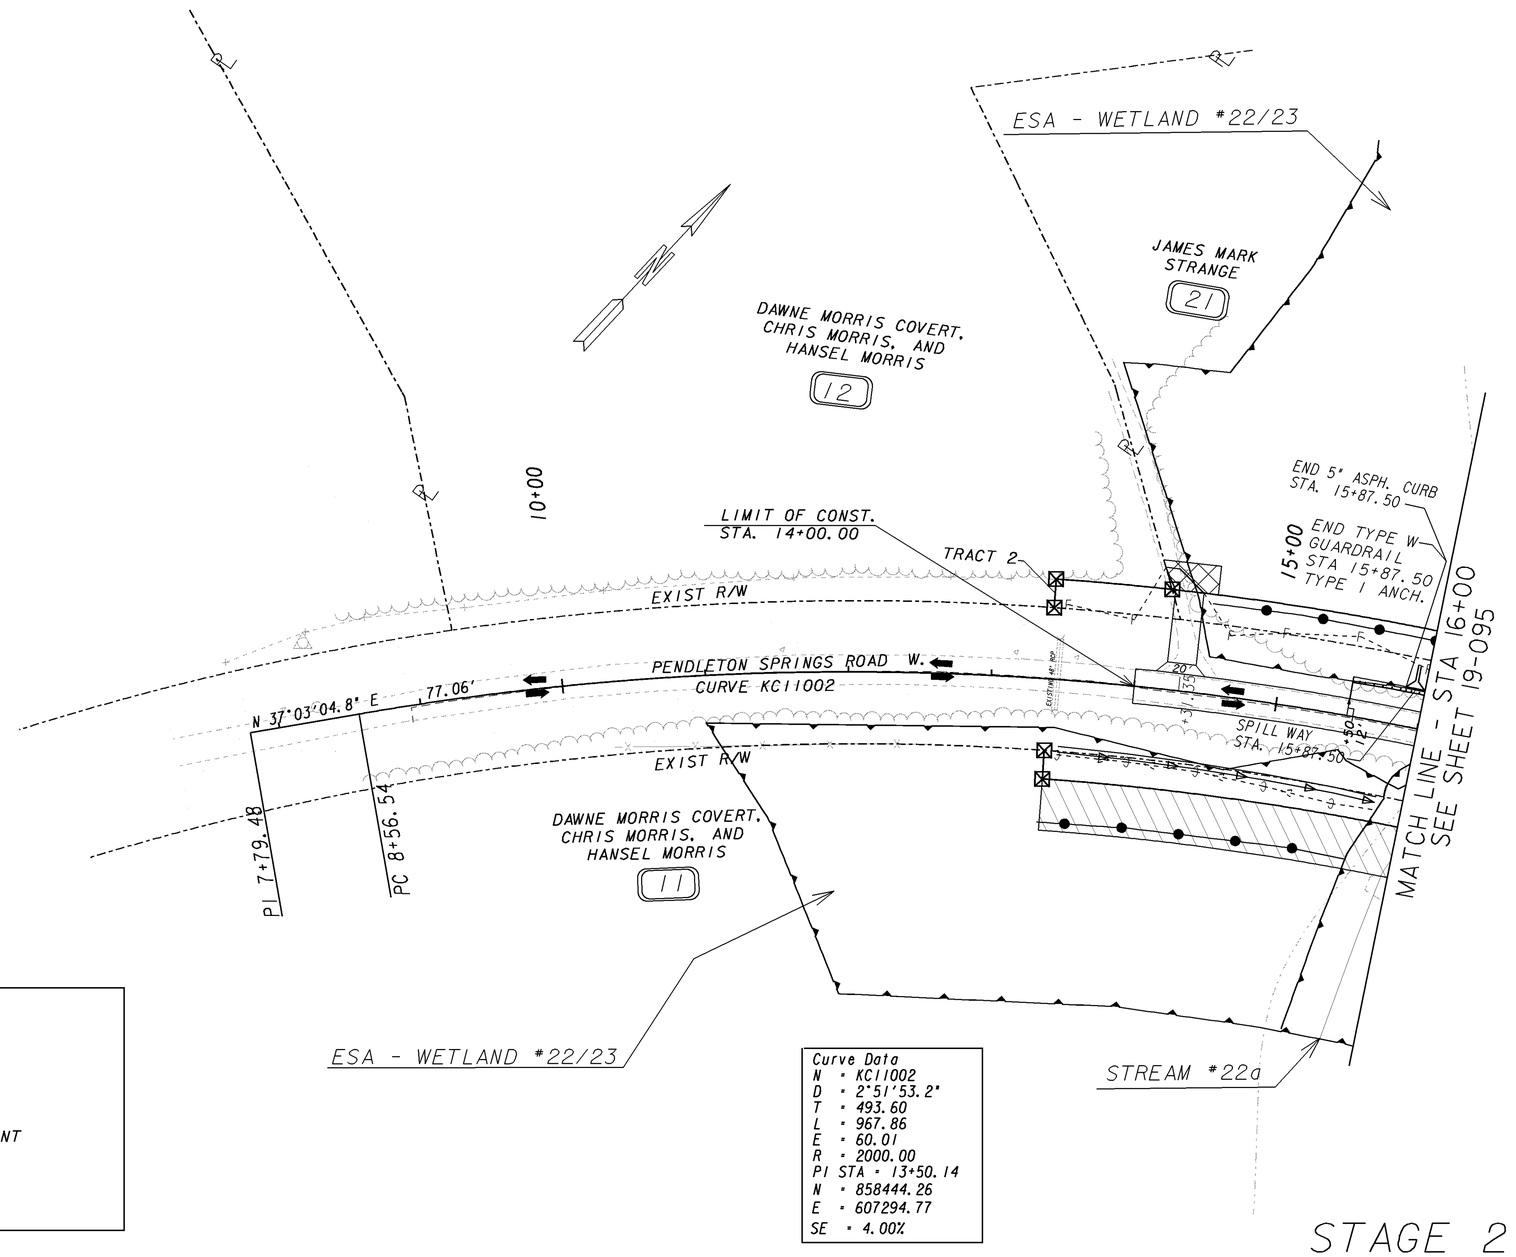

LEGEND

- WORK ZONE
- TRAFFIC FLOW
- TEMPORARY PAVEMENT

Curve Data
N = KC11002
D = 2°51'53.2"
T = 493.60
L = 967.86
E = 60.01
R = 2000.00
PI STA = 13+50.14
N = 858444.26
E = 607294.77
SE = 4.00%

STAGE 2

USE ON CONSTRUCTION

PROPERTY AND EXISTING R/W LINE
REQUIRED R/W LINE
CONSTRUCTION LIMITS
EASEMENT FOR CONSTR & MAINTENANCE OF SLOPES
EASEMENT FOR CONSTR OF SLOPES
EASEMENT FOR CONSTR OF DRIVES

BEGIN LIMIT OF ACCESS.....BLA
END LIMIT OF ACCESS.....ELA
LIMIT OF ACCESS
REQ'D R/W & LIMIT OF ACCESS

GEORGIA
DEPARTMENT OF TRANSPORTATION

SCALE IN FEET
0 50 100 200

REVISION DATES		
02-27-12		

STATE OF GEORGIA
DEPARTMENT OF TRANSPORTATION
OFFICE: ROADWAY DESIGN

CONSTRUCTION STAGING PLAN

PENDLETON SPRINGS ROAD W.

DRAWING No. 19-102

1/5/2009 GPLN