5/10/2011	Tue May 10 16:07:04 2011	\\gdot-dsn1\gocfg\resources\Gdot2007_Klp.tbl	M:\221900 - SR 4 (unit 17)\DGN\221900SX01_STG2.DGN	STATE	PROJECT NUMBER	SHEET NO.	TOTAL SHEETS
crudd				GA	EDS00-0545-00(017)	211	575

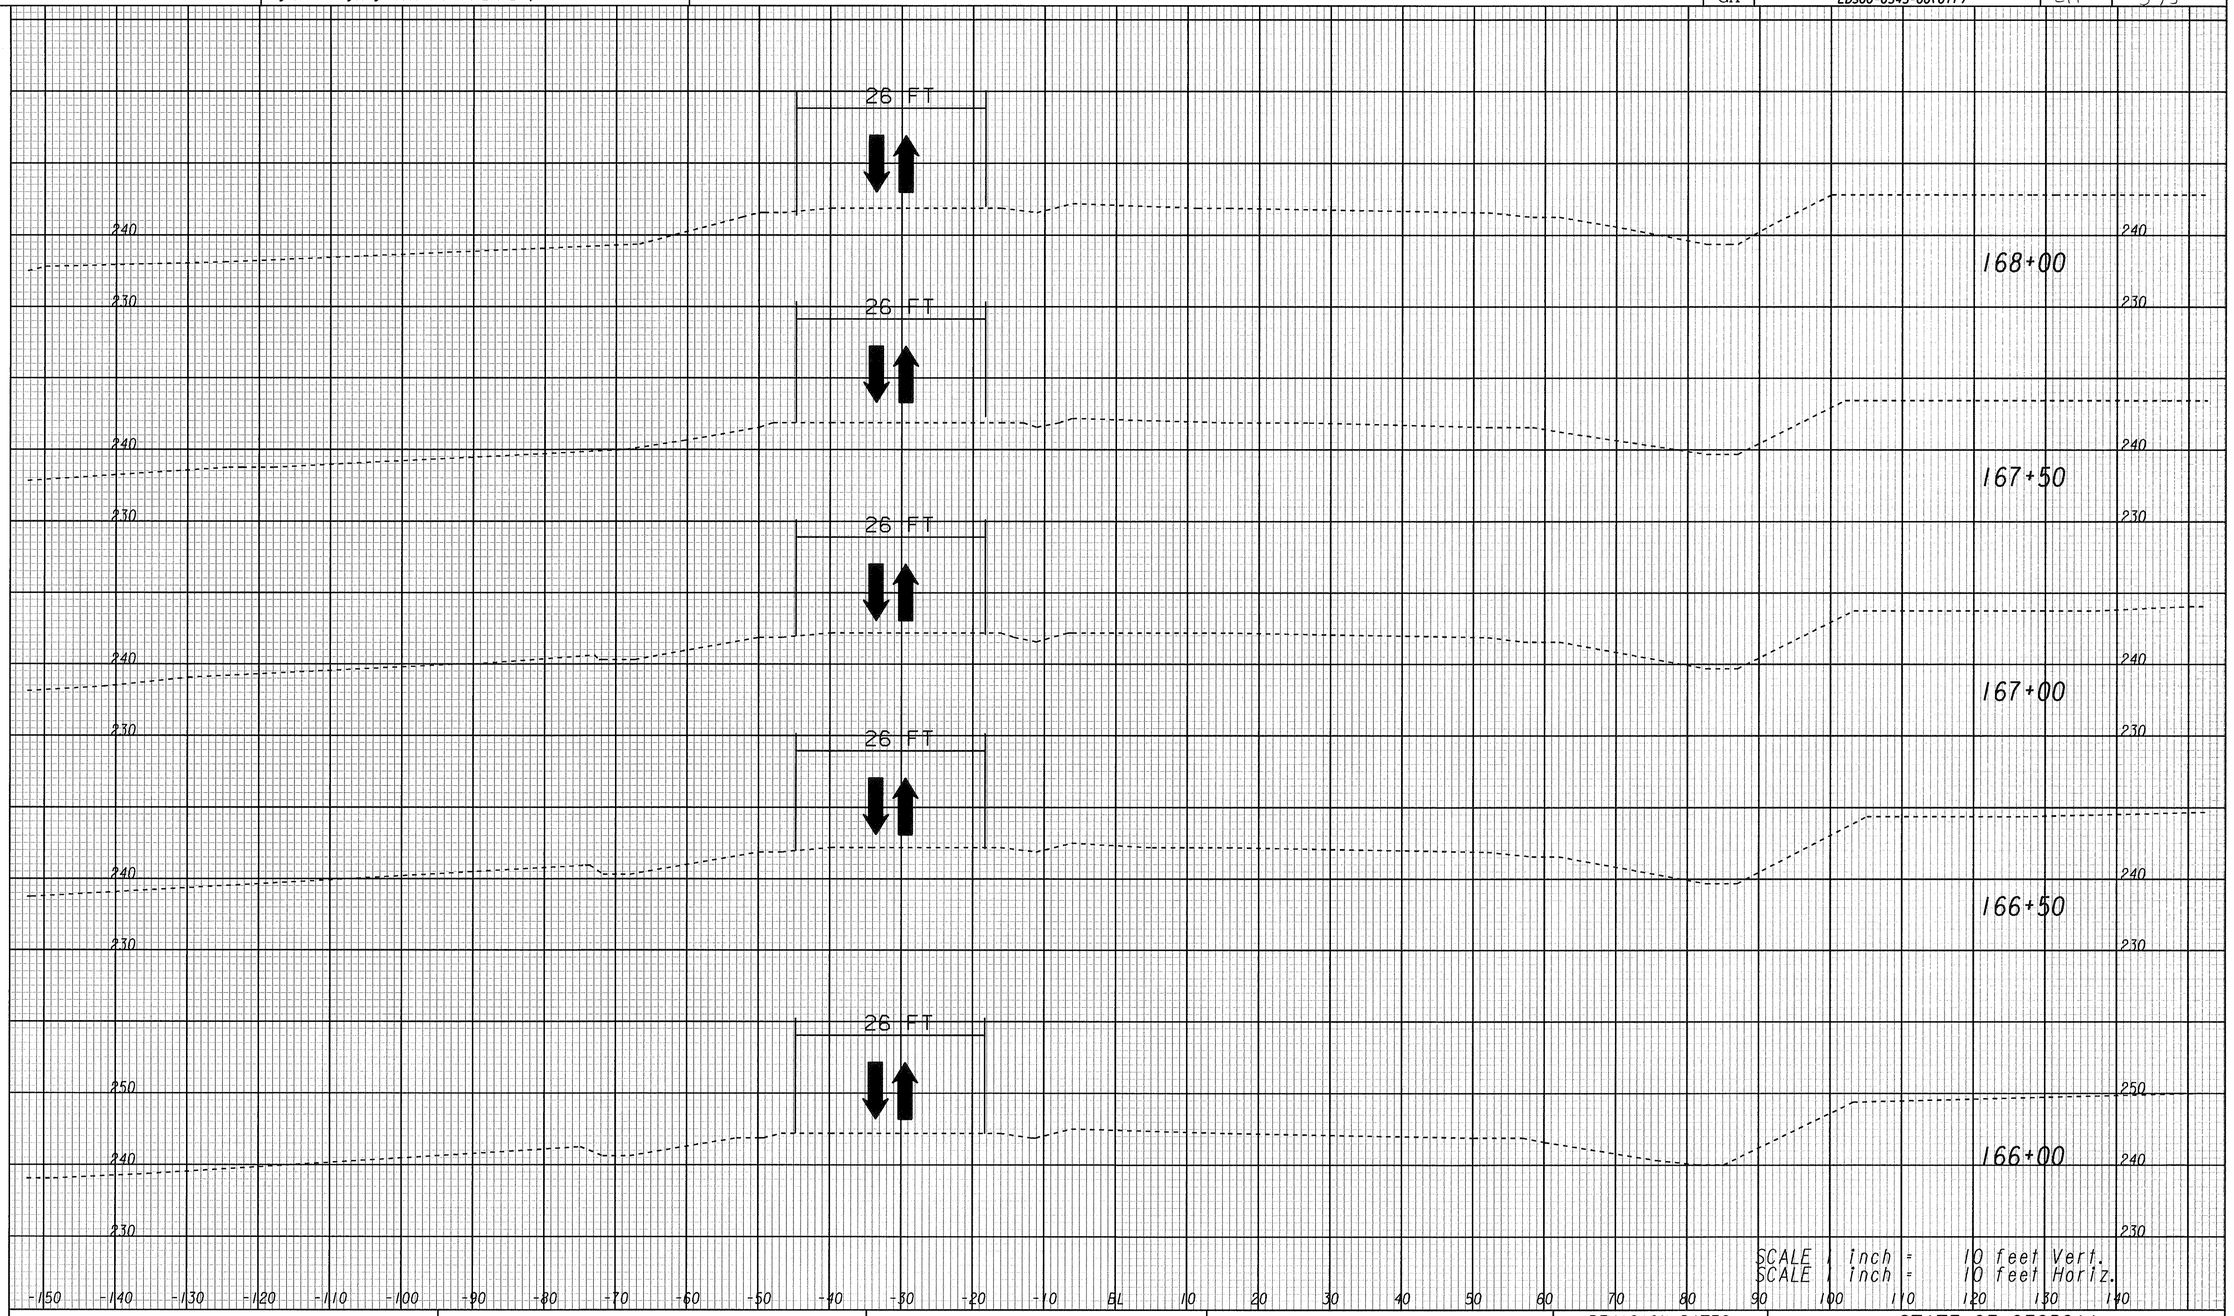

MAINLINE EXTENSION XSEC

GEORGIA
DEPARTMENT OF TRANSPORTATION

REVISION DATES		

STATE OF GEORGIA
DEPARTMENT OF TRANSPORTATION
OFFICE: ROADWAY DESIGN

CROSS SECTIONS
CONSTRUCTION STAGING

US 1/SR 4 STAGE 2

DRAWING No. 19-137

3/1/2007 SUYSEW