5/10/2011 Tue May 10 16:07:44 2011
crudd

\\gdot-dsn1\gocfg\resources\Gdot2007_Klp.tbl

M:\221900 - SR 4 (unit 17)\DGN\221900SX01_STG2.DGN

STATE	PROJECT NUMBER	SHEET NO.	TOTAL SHEETS
GA	EDS00-0545-00(017)	223	575

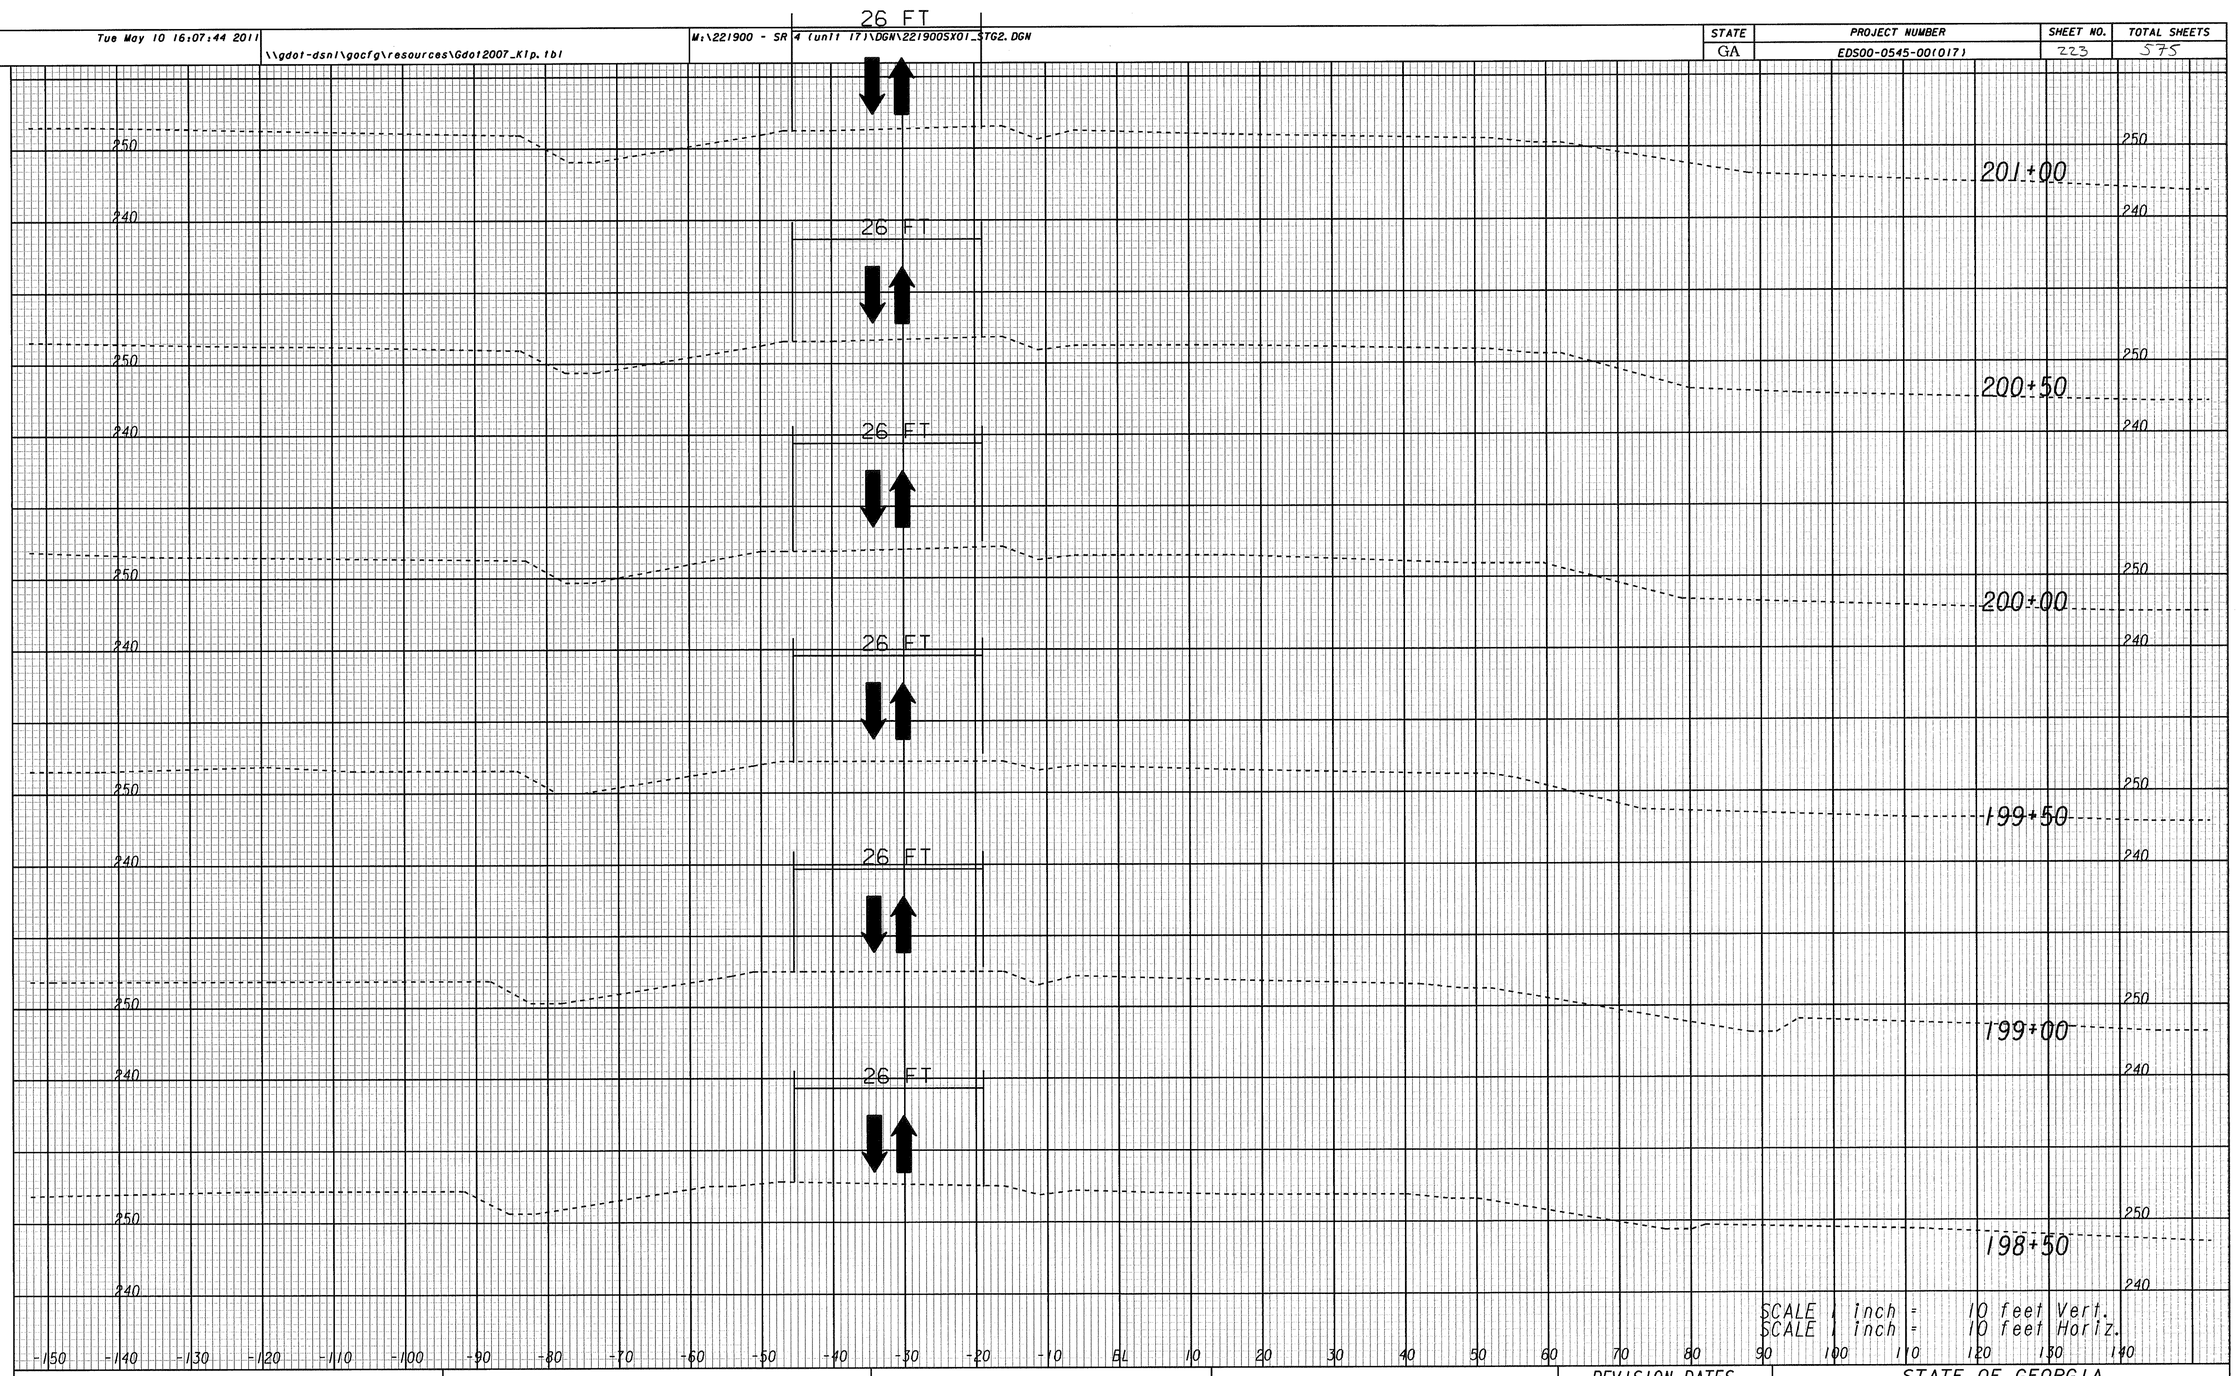

MAINLINE EXTENSION XSEC

GEORGIA
DEPARTMENT OF TRANSPORTATION

REVISION DATES

STATE OF GEORGIA
DEPARTMENT OF TRANSPORTATION
OFFICE: ROADWAY DESIGN

CROSS SECTIONS
CONSTRUCTION STAGING

US 1/SR 4 STAGE 2

DRAWING No. 19-149

3/11/2007 SUNSEW

Bentley-subdgn 6grid Dim 1=2124=63