5/10/2011	Tue May 10 16:08:10 2011	\\gdot-dsnl\gocfg\resources\Gdot2007_K1p.tbl	m:\221900 - SR 4 (unit 17)\DGN\221900SX04_STG2.DGN	STATE	PROJECT NUMBER	SHEET NO.	TOTAL SHEETS
crudd				GA	EDS00-0545-00(017)	233	575

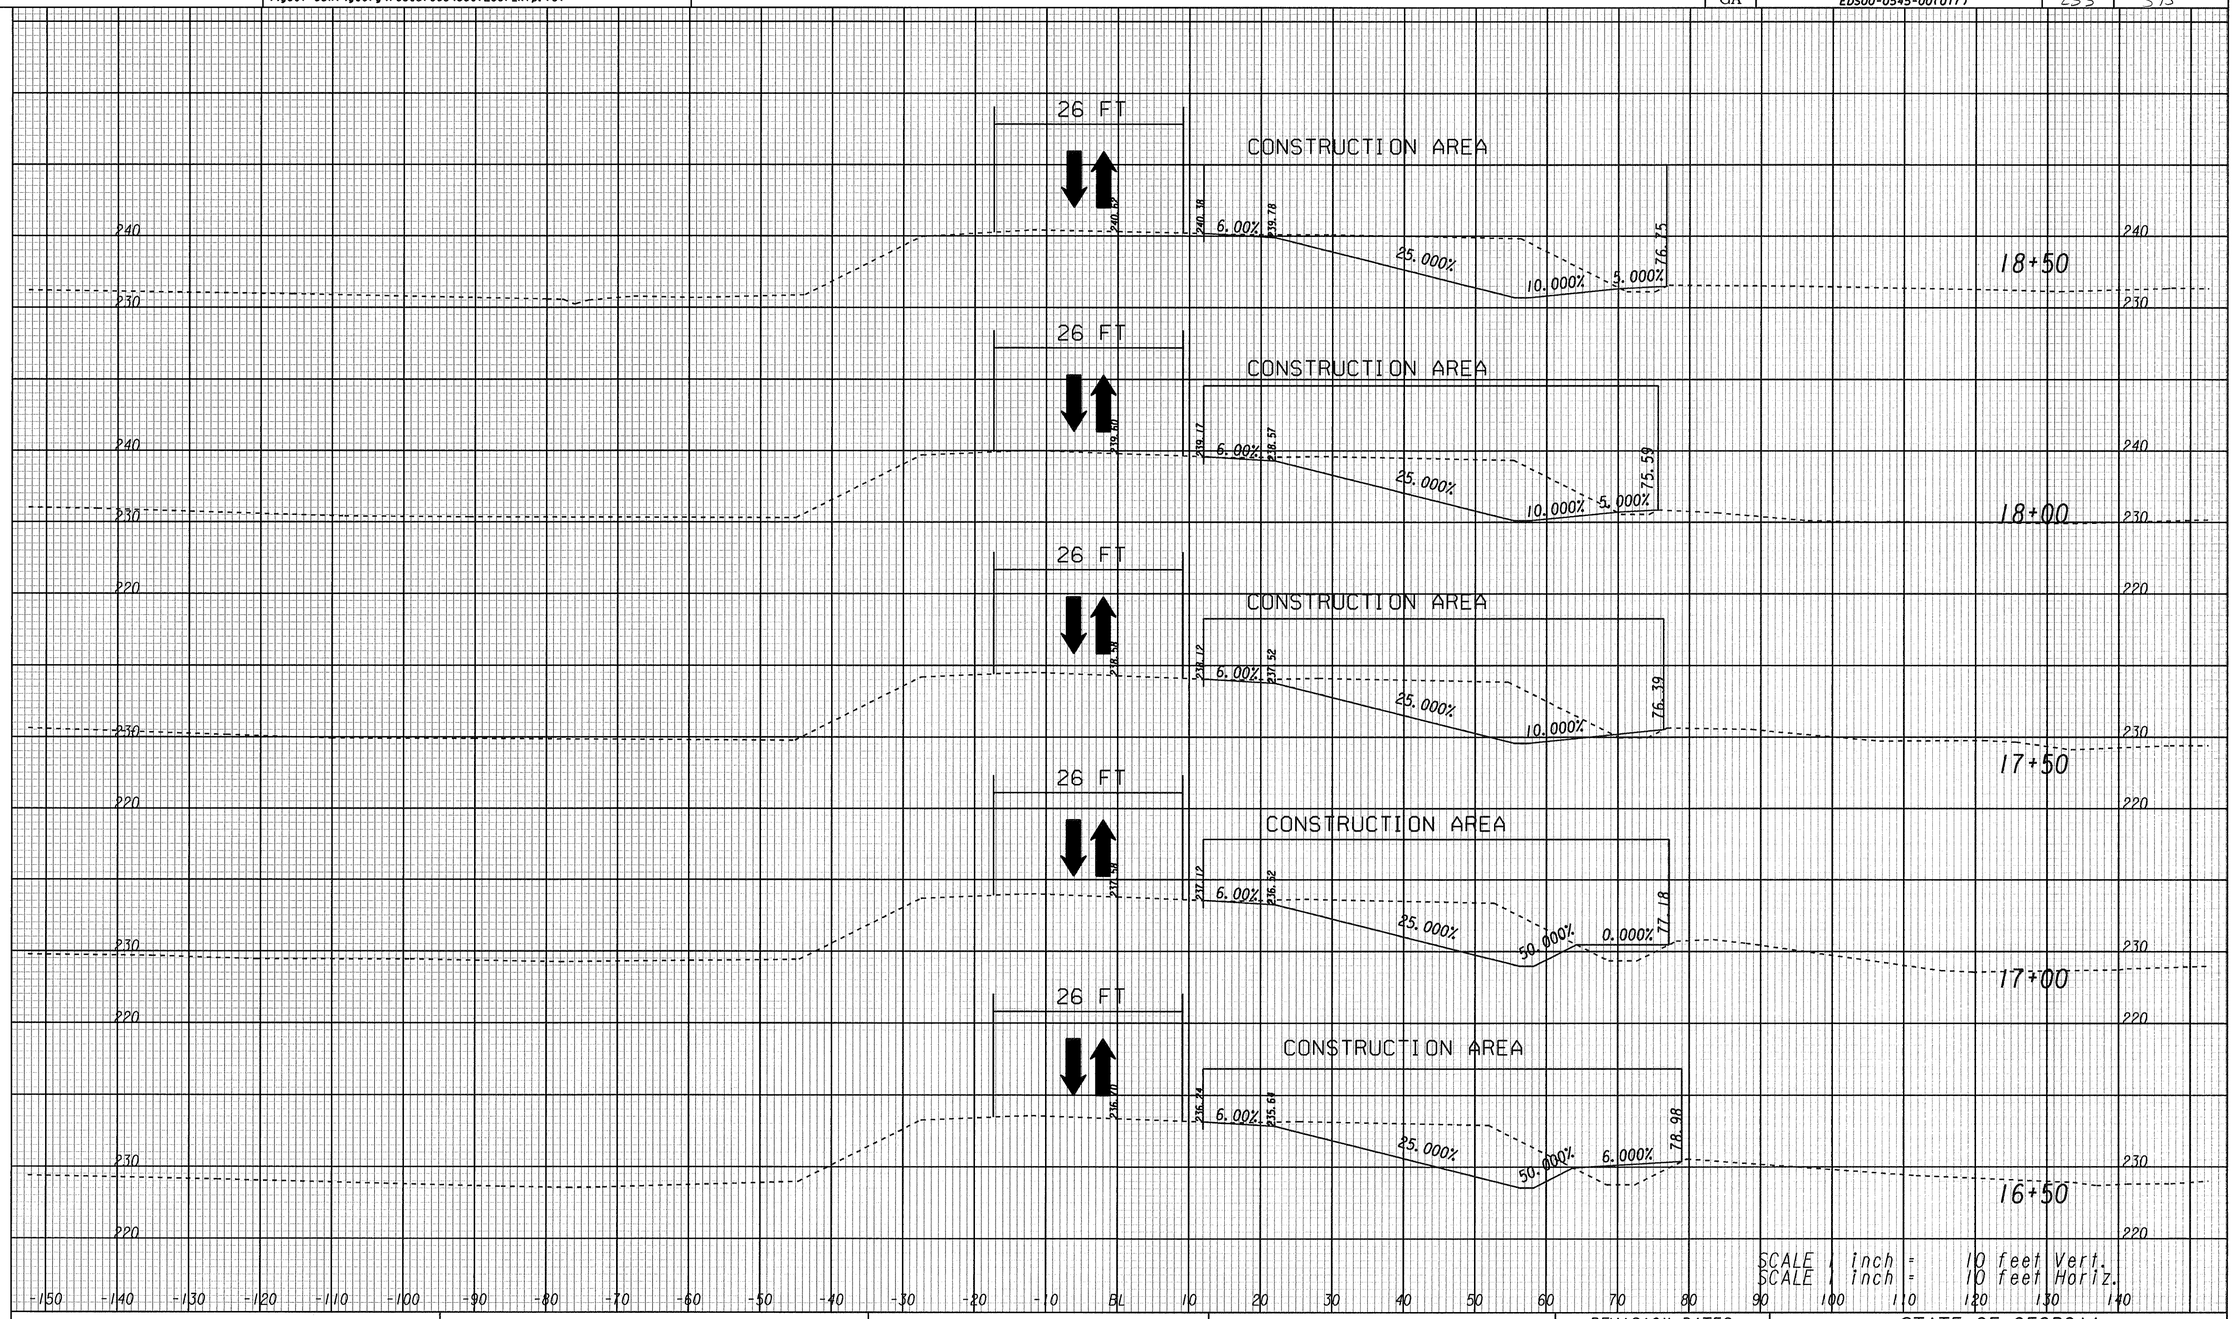

SX04_STG2

GEORGIA
DEPARTMENT OF TRANSPORTATION

REVISION DATES		

STATE OF GEORGIA
DEPARTMENT OF TRANSPORTATION
OFFICE: ROADWAY DESIGN

CROSS SECTIONS CONSTRUCTION STAGING

PENDELTON SPRINGS RD
STAGE 2

DRAWING No. 19-159

3/1/2007 SUNSEW