| 2/28/2012 Tue Feb 28 11:41:41 2012 | \\Gdot-dsn1\GOCFG\resources\Gdot2007_Klp.TBL | M:\221900 - SR 4 (unit 17)\DGN\221900stg3_44.dgn | STATE | PROJECT NUMBER | SHEET NO. | TOTAL SHEETS |
|---|---|---|---|---|---|---|
| wburton | | | GA | EDS00-0545-00(017) | 257 | 575 |

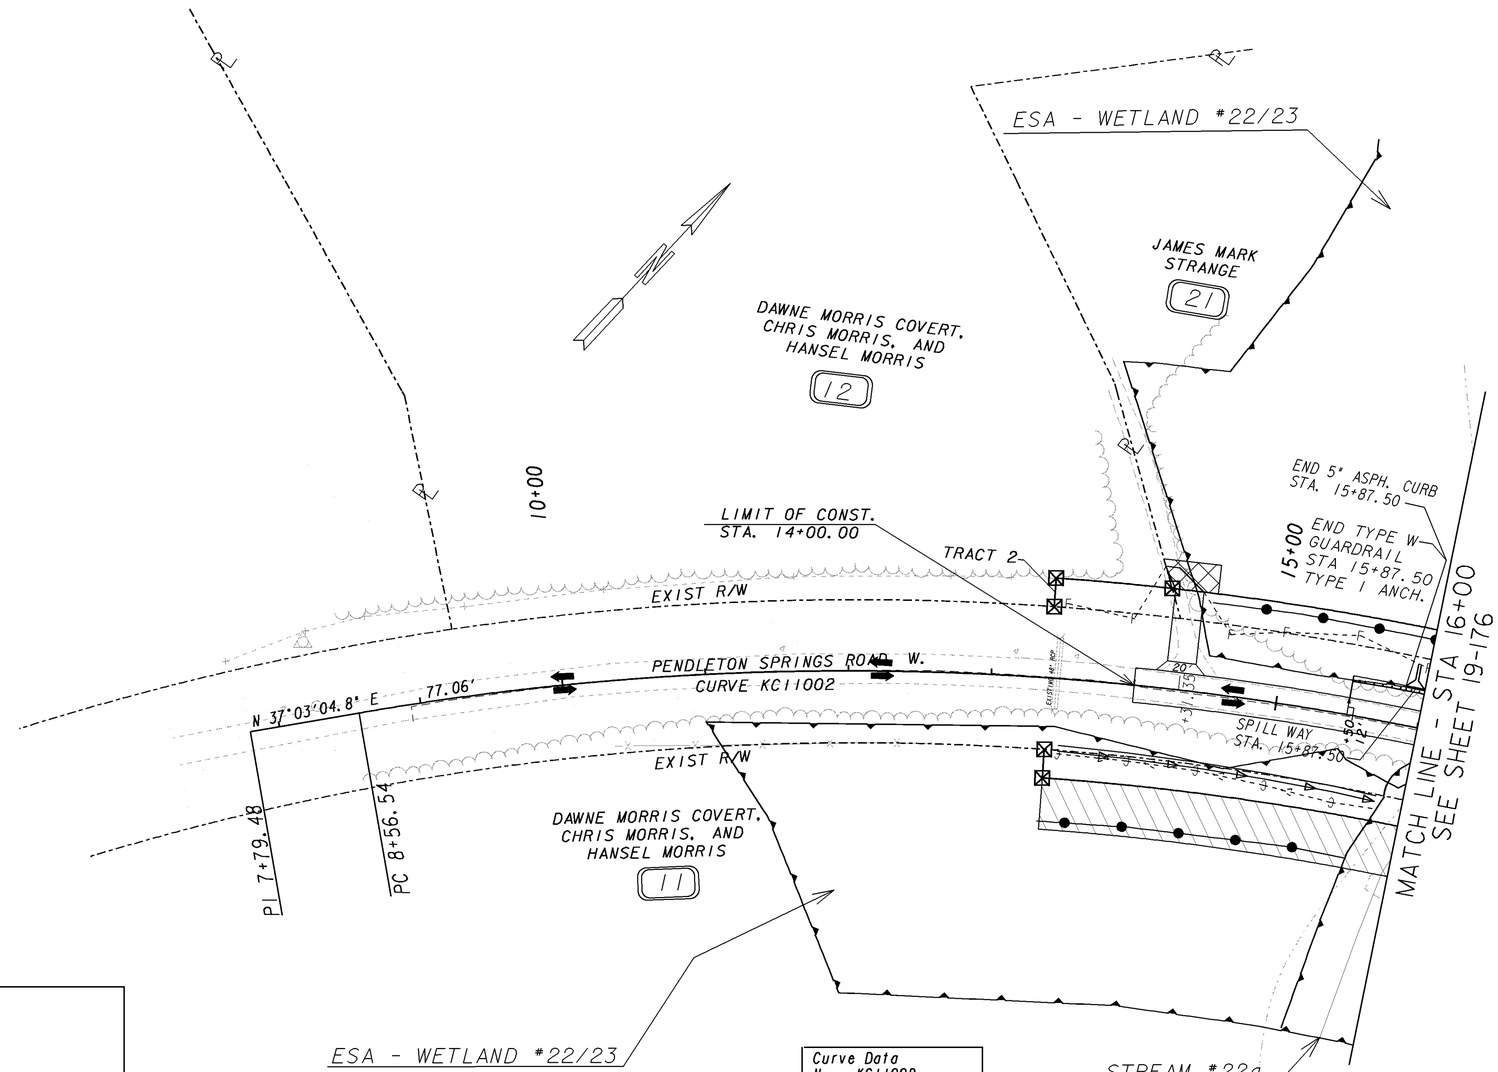


LEGEND

- WORK ZONE
- TRAFFIC FLOW
- TEMPORARY PAVEMENT

Curve Data
N = KC11002
D = 2°51'53.2"
T = 493.60
L = 967.86
E = 60.01
R = 2000.00
PI STA = 13+50.14
N = 858444.26
E = 607294.77
SE = 4.00%

USE ON CONSTRUCTION

STAGE 3

| | |
|---|---|
| PROPERTY AND EXISTING R/W LINE | |
| REQUIRED R/W LINE | |
| CONSTRUCTION LIMITS | C F |
| EASEMENT FOR CONSTR & MAINTENANCE OF SLOPES | |
| EASEMENT FOR CONSTR OF SLOPES | |
| EASEMENT FOR CONSTR OF DRIVES | |

| | |
|---|---|
| BEGIN LIMIT OF ACCESS | BLA |
| END LIMIT OF ACCESS | ELA |
| LIMIT OF ACCESS | |
| REQ'D R/W & LIMIT OF ACCESS | |

**GEORGIA**
**DEPARTMENT OF TRANSPORTATION**

SCALE IN FEET
0 50 100 200

| REVISION DATES | | |
|---|---|---|
| 02-27-12 | | |

STATE OF GEORGIA
DEPARTMENT OF TRANSPORTATION
OFFICE: ROADWAY DESIGN

**CONSTRUCTION STAGING PLAN**

PENDLETON SPRINGS ROAD W.

DRAWING No. 19-183

1/5/2009 GPLN