4/21/2014 1:40:23 PM \\GDOT-DSNI\GOPLOT\OCF\OGC.gcf clovelace M:\221900 - SR 4 (unit 17)\DGN\Copy of 221900XS01 - swale.prf

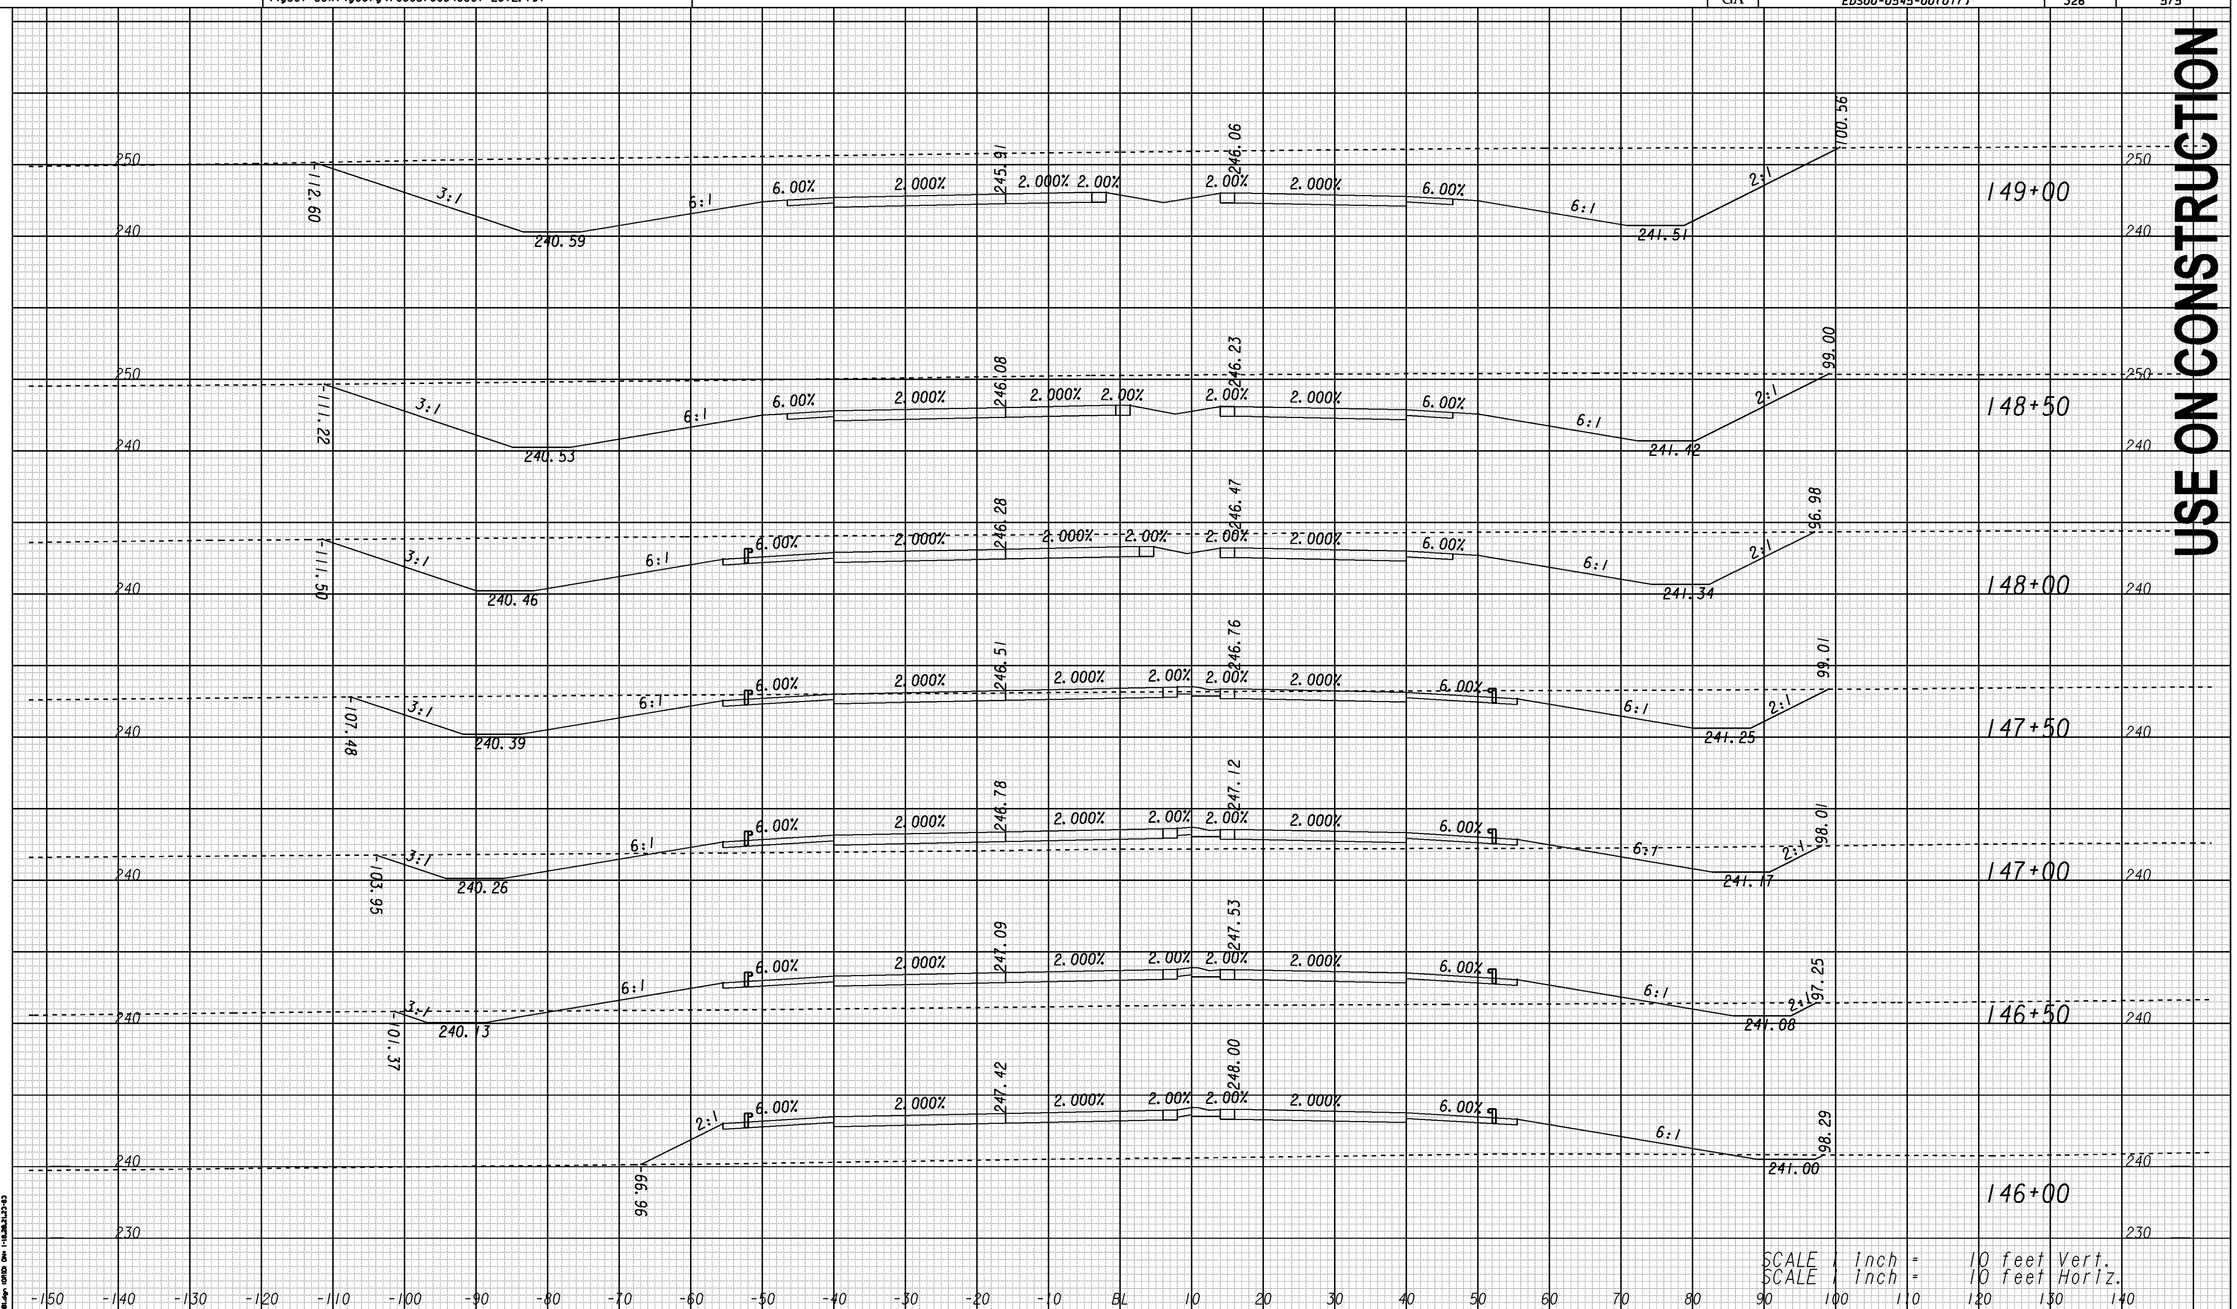

USE ON CONSTRUCTION

221900

GEORGIA
DEPARTMENT OF TRANSPORTATION

REVISION DATES		
04-27-12		
09-17-12		
04-22-14		

STATE OF GEORGIA
DEPARTMENT OF TRANSPORTATION
OFFICE: ROADWAY DESIGN
CROSS SECTIONS

DRAWING No. 23-024

3/1/2007 SUASEW

4/21/2014 1:40:23 PM \\GDOT-DSNI\GOPLOT\OCF\OGC.gcf clovelace M:\221900 - SR 4 (unit 17)\DGN\Copy of 221900XS01 - swale.prf