4/21/2014 1:40:24 PM \\GDOT-DSN1\GOPLOT\GCE\GGC.gcf clovelace M:\221900 - SR 4 (unit 17)\DGN\Copy of 221900XS01 - swale-1.prf

4/21/2014 Mon Apr 21 13:40:38 2014 clovelace	\\gdot-dsn1\gocfg\resources\Gdot-2012.tbl	M:\221900 - SR 4 (unit 17)\DGN\Copy of 221900XS01 - swale.DGN	STATE	PROJECT NUMBER	SHEET NO.	TOTAL SHEETS
			GA	EDS00-0545-00(017)	327	575

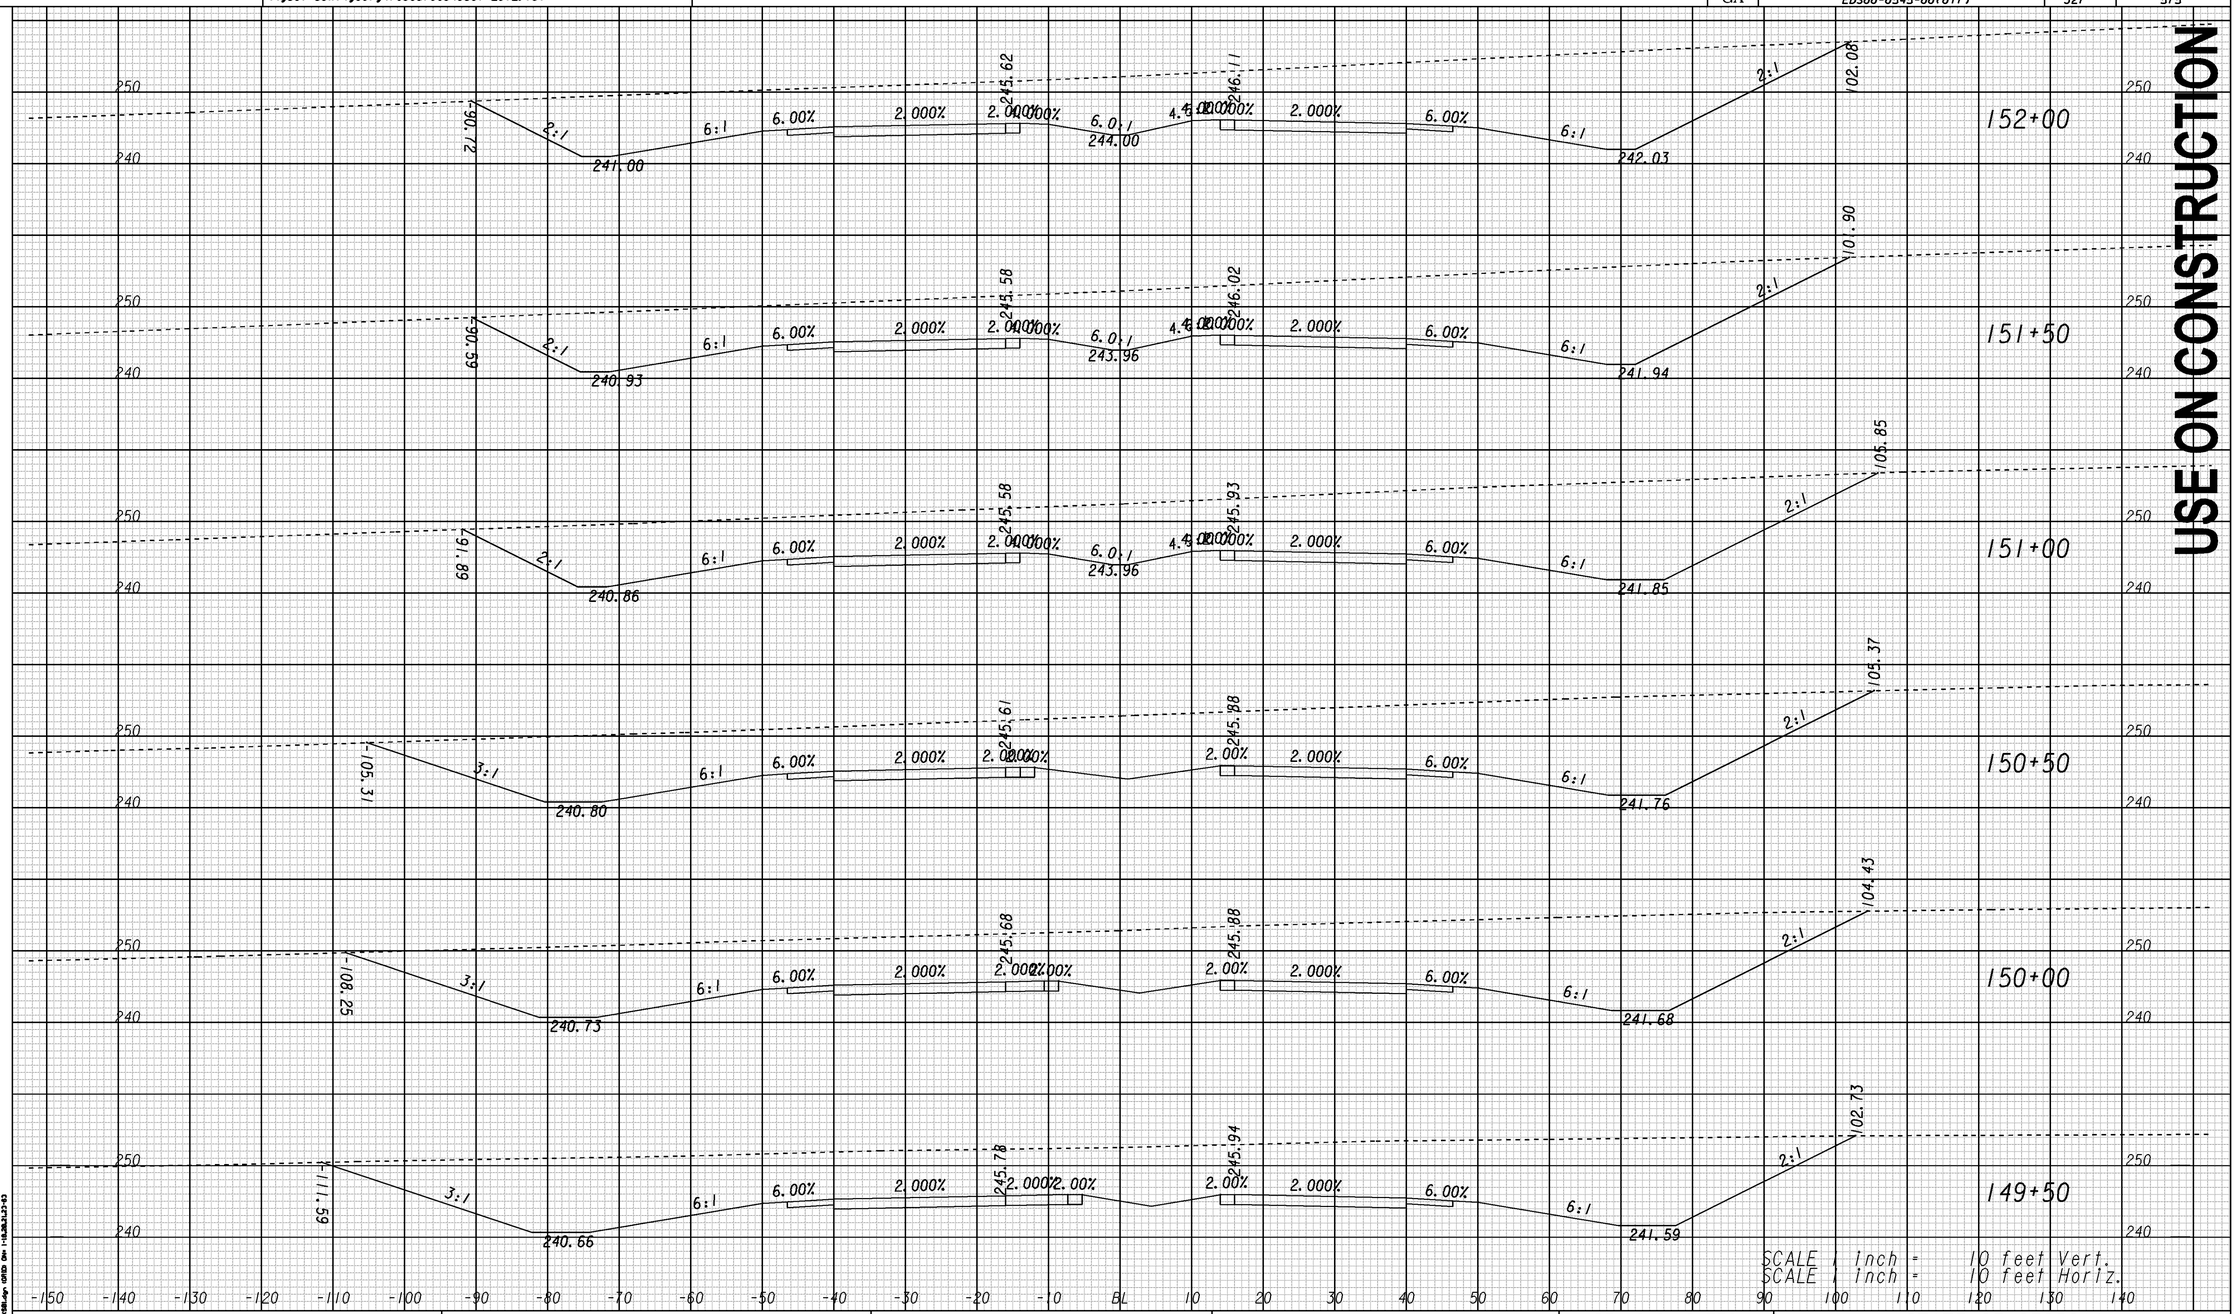

USE ON CONSTRUCTION

221900

GEORGIA
DEPARTMENT OF TRANSPORTATION

REVISION DATES		
09-17-12		
04-22-14		

STATE OF GEORGIA
DEPARTMENT OF TRANSPORTATION
OFFICE: ROADWAY DESIGN
CROSS SECTIONS

DRAWING No. 23-025

3/1/2007 SUNSEW

4/21/2014 1:40:24 PM \\GDOT-DSN1\GOPLOT\GCE\GGC.gcf clovelace M:\221900 - SR 4 (unit 17)\DGN\Copy of 221900XS01 - swale-1.prf