5/10/2011 Tue May 10 15:11:11 2011 crudd	\\gdot-dsnl\gocfg\resources\Gdot2007_Klp.tbl	M:\221900 - SR 4 (unit 17)\DGN\221900XS01.DGN	STATE	PROJECT NUMBER	SHEET NO.	TOTAL SHEETS
			GA	EDS00-0545-00(017)	340	575

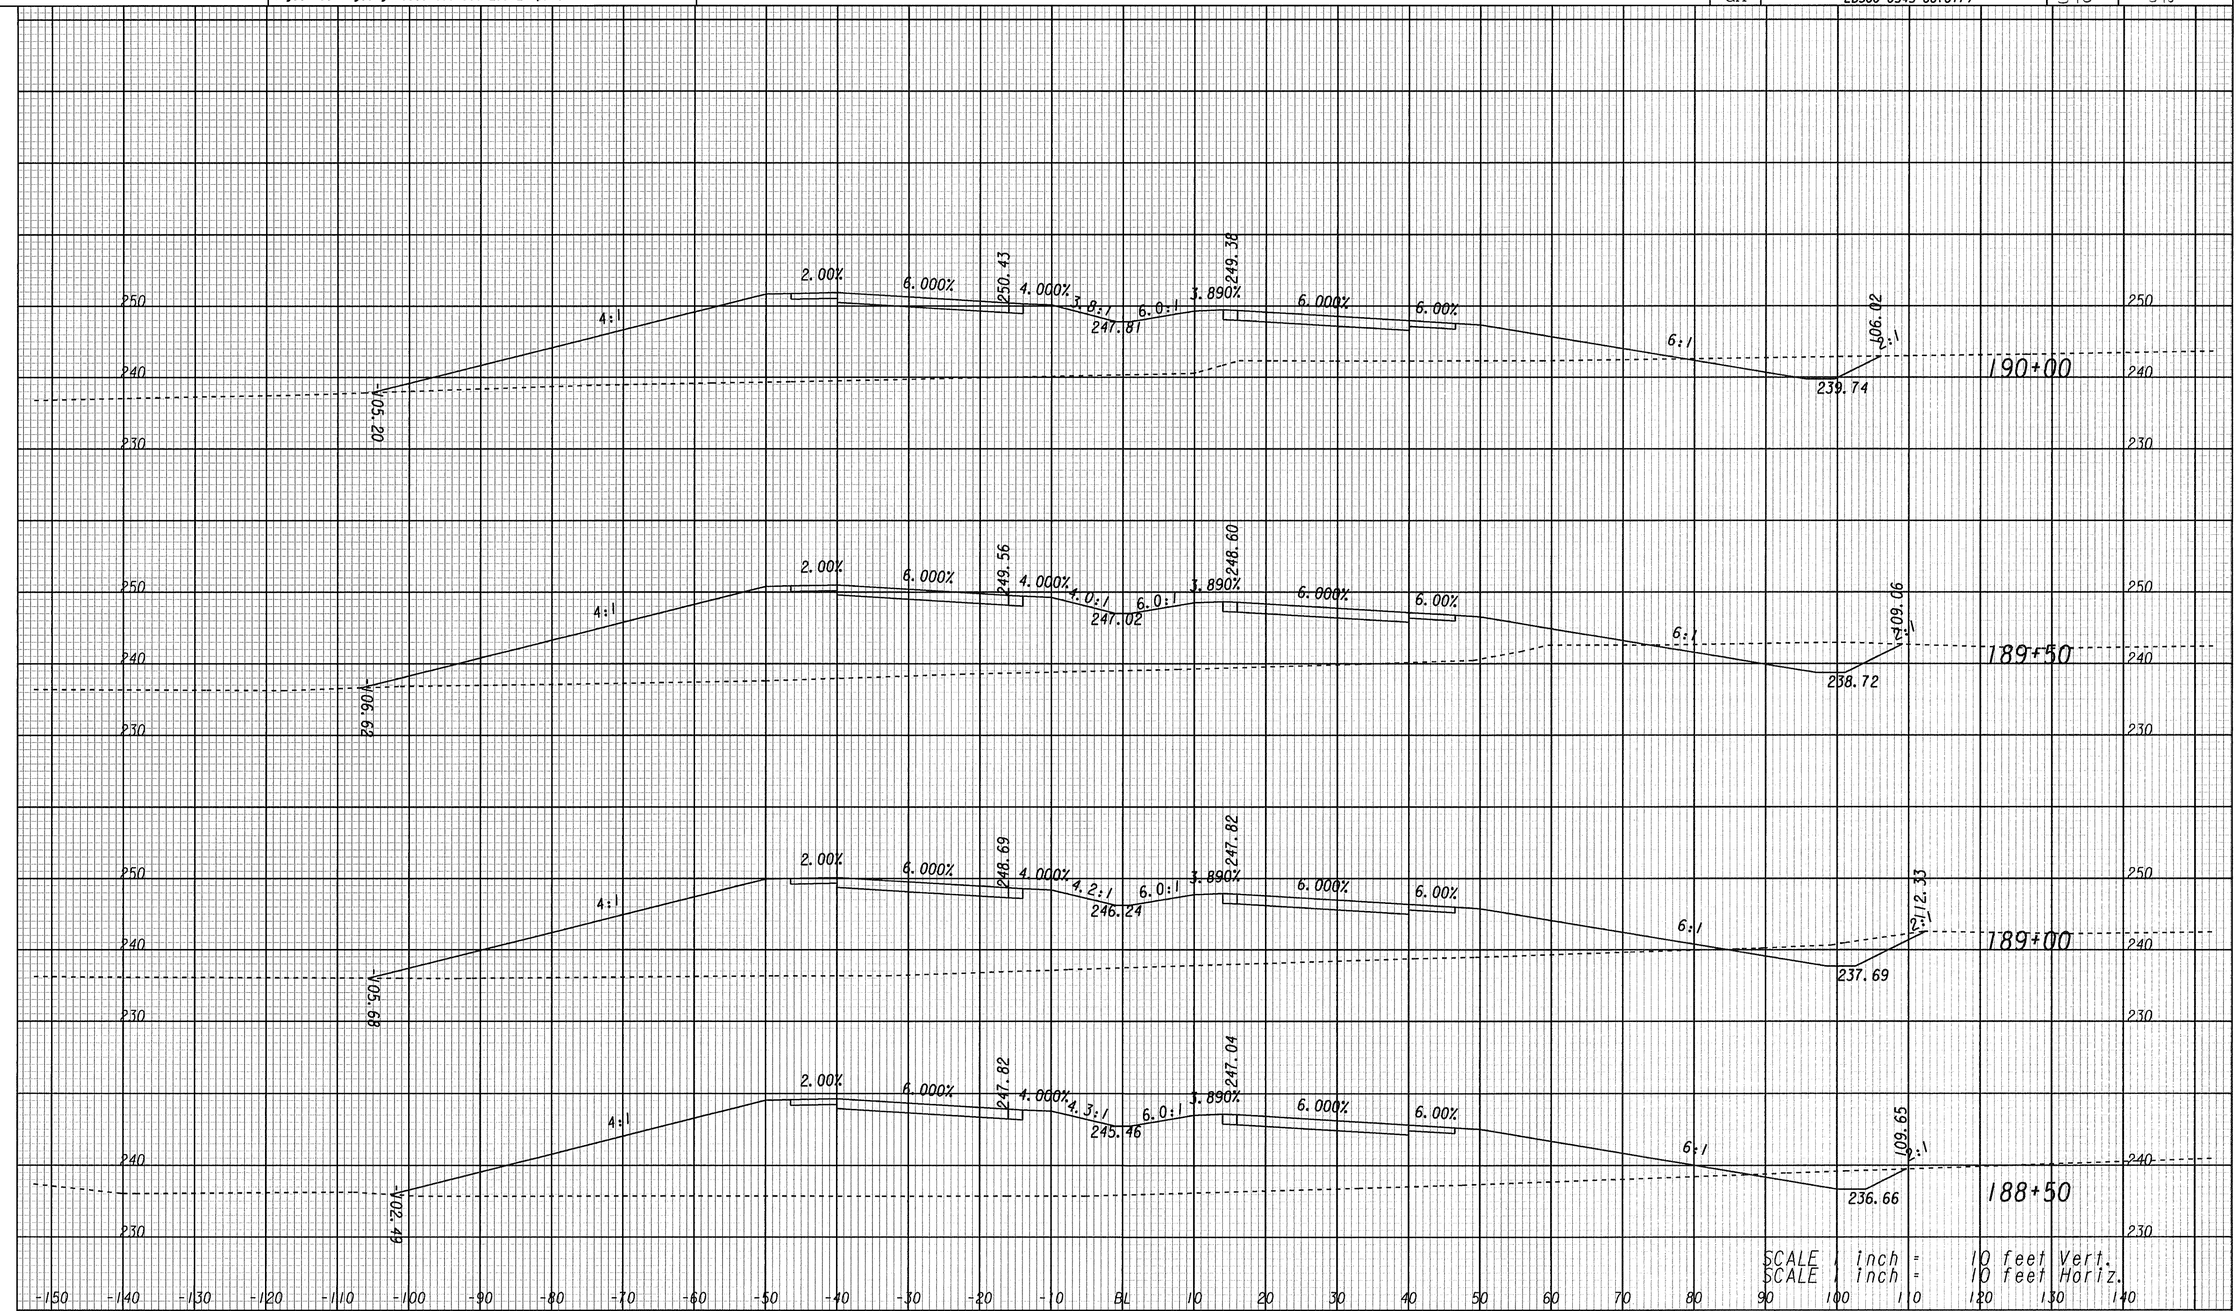

MAINLINE XSEC

GEORGIA
DEPARTMENT OF TRANSPORTATION

REVISION DATES		

STATE OF GEORGIA
DEPARTMENT OF TRANSPORTATION
OFFICE: ROADWAY DESIGN
CROSS SECTIONS

DRAWING No. 23-038

3/1/2007 SUYSEW