5/10/2011 crudd	Tue May 10 15:11:23 2011	\\gdot-dsnl\gocfg\resources\Gdot2007_Klp.tbl	W:\221900 - SR 4 (unit 17)\DGN\221900XS01.DGN	STATE	PROJECT NUMBER	SHEET NO.	TOTAL SHEETS
				GA	EDS00-0545-00(017)	341	375

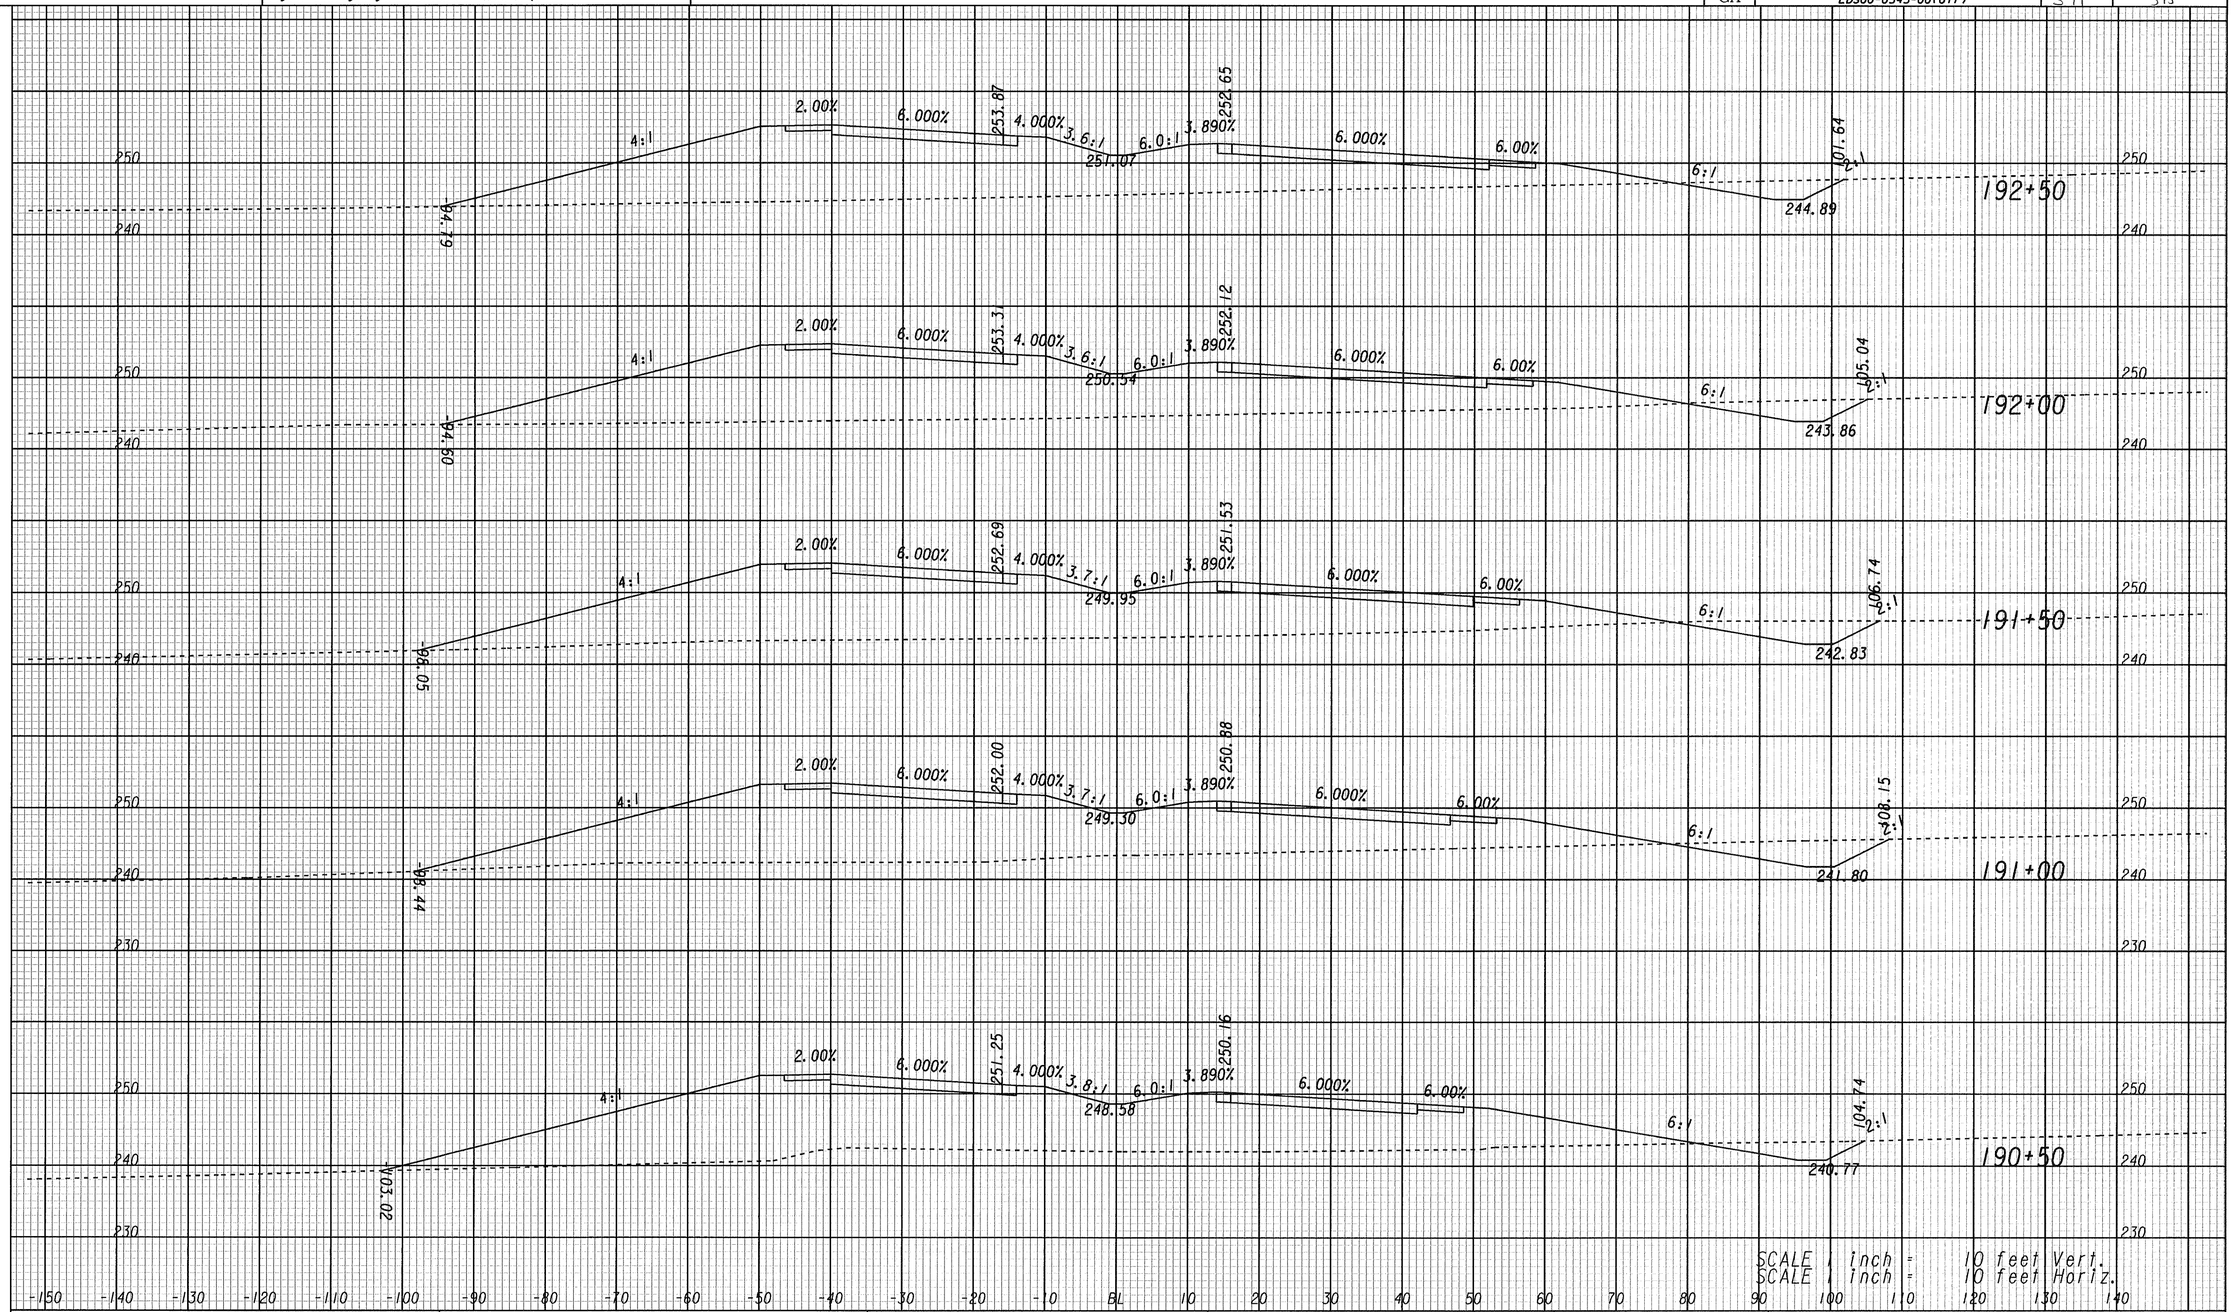

MAINLINE XSEC

GEORGIA
DEPARTMENT OF TRANSPORTATION

REVISION DATES		

STATE OF GEORGIA
DEPARTMENT OF TRANSPORTATION
OFFICE: ROADWAY DESIGN
CROSS SECTIONS

DRAWING No. 23-039

3/11/2007 SUXSEW