5/10/2011 Tue May 10 15:11:48 2011
crudd

\\gdot-dsnl\gocfg\resources\Gdot2007_Klp.tbl

M:\221900 - SR 4 (unit 17)\DGN\221900XS01.DGN

STATE	PROJECT NUMBER	SHEET NO.	TOTAL SHEETS
GA	EDS00-0545-00(017)	348	575

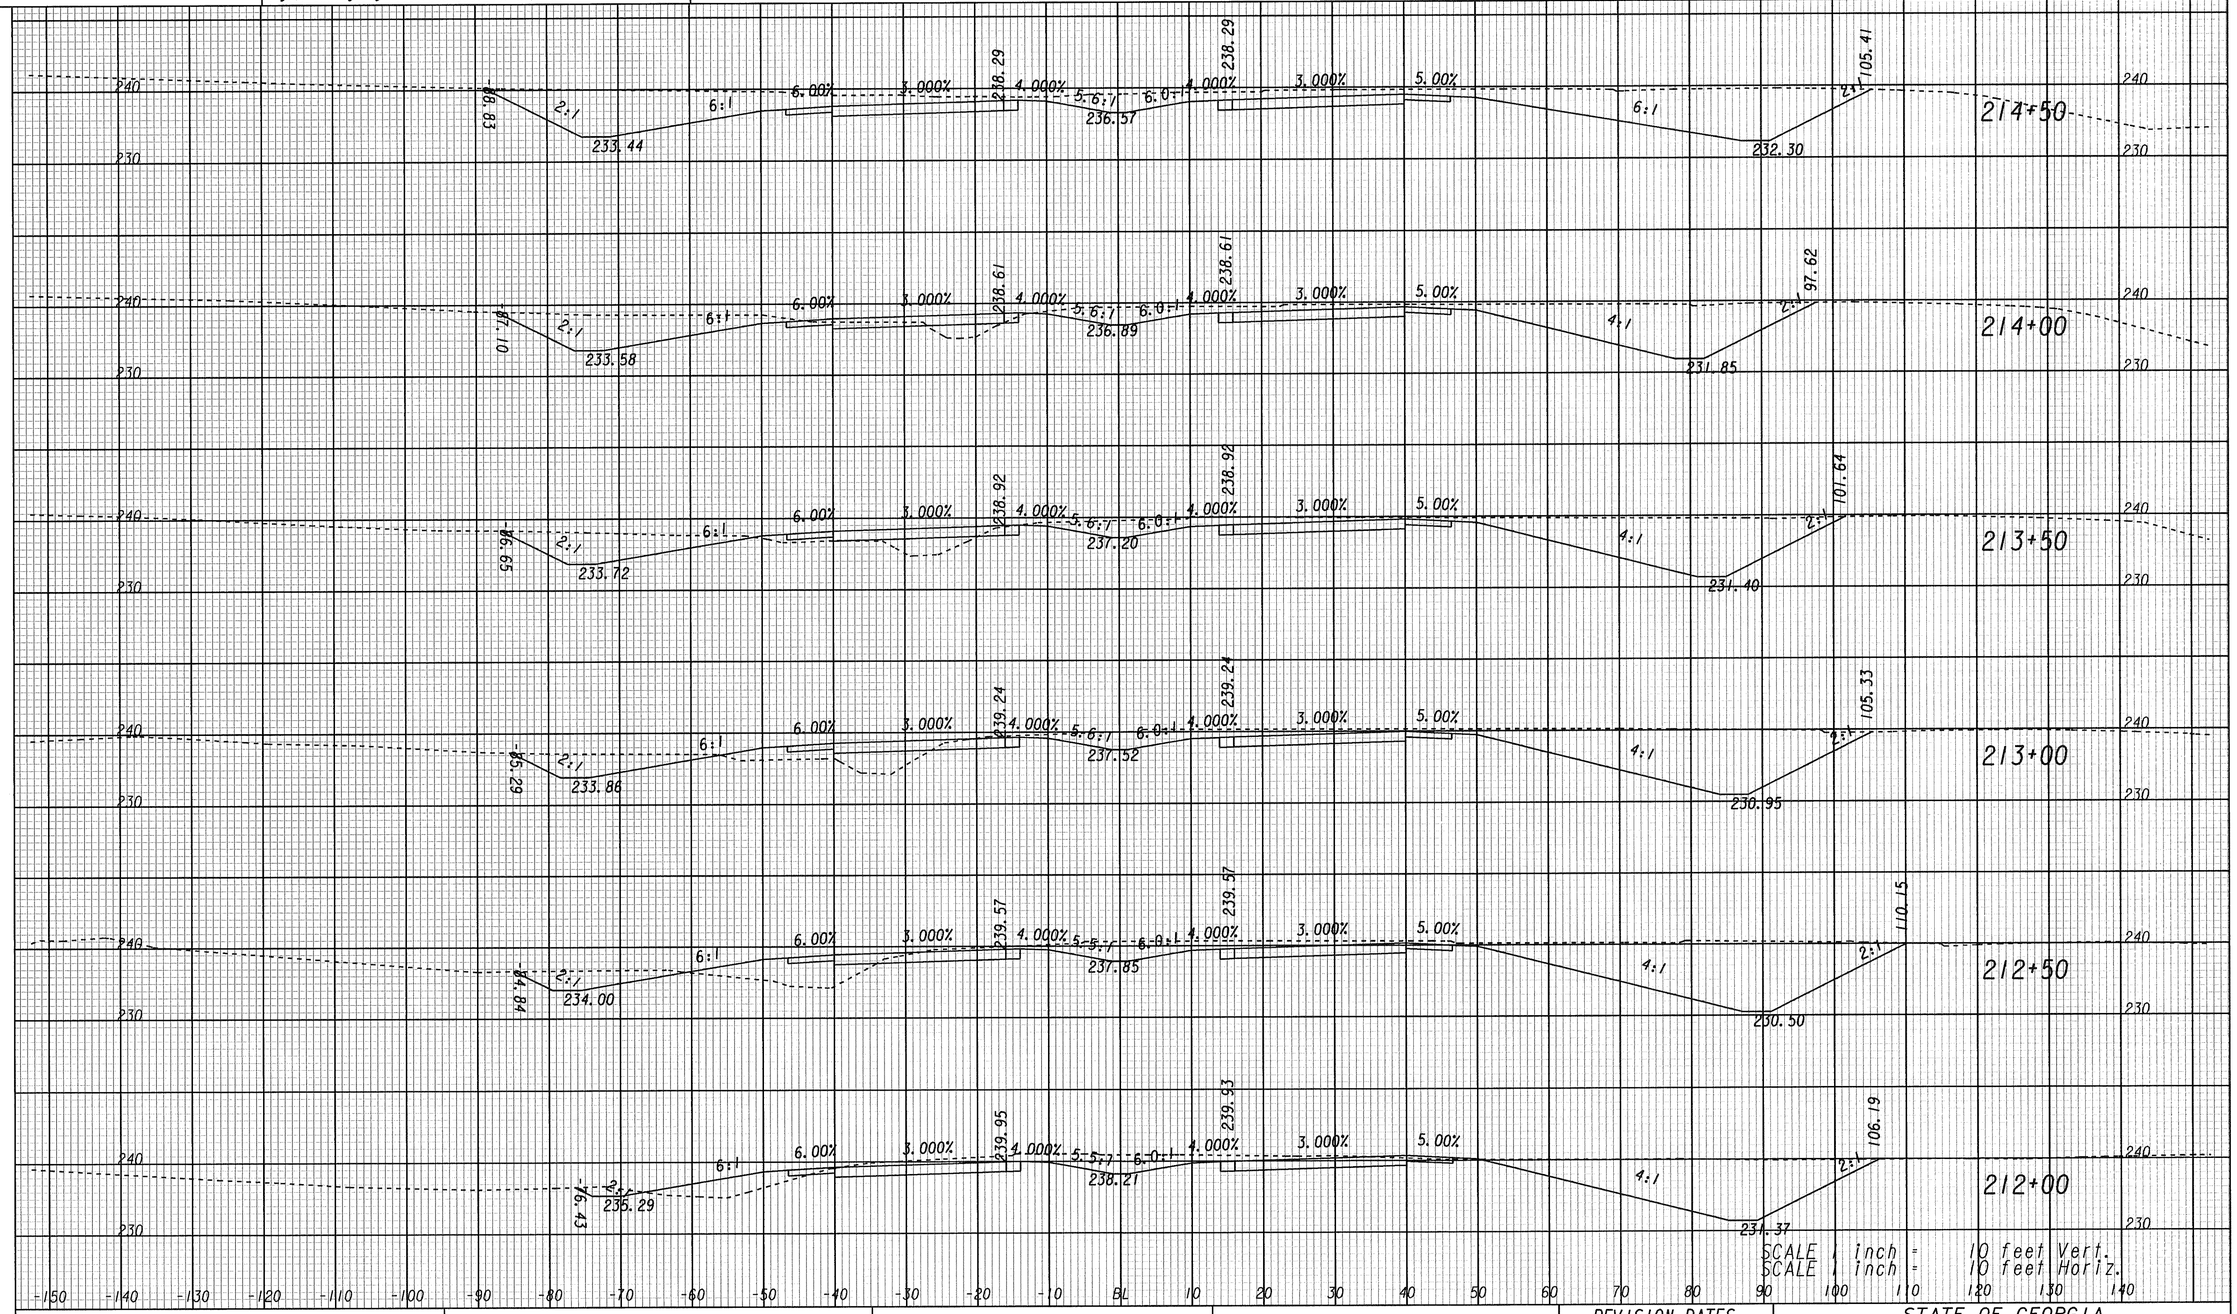

SCALE 1 inch = 10 feet Vert.
SCALE 1 inch = 10 feet Horiz.

MAINLINE XSEC

GEORGIA
DEPARTMENT OF TRANSPORTATION

REVISION DATES

STATE OF GEORGIA
DEPARTMENT OF TRANSPORTATION
OFFICE: ROADWAY DESIGN
CROSS SECTIONS

DRAWING No. 23-046

3/1/2007 SUYSEW