5/10/2011 Tue May 10 15:12:32 2011
crudd
\\gdot-dsn1\gocfg\resources\Gdot2007_Klp.tbl
m:\221900 - SR 4 (unit 17)\DGN\221900XS05.DGN

STATE	PROJECT NUMBER	SHEET NO.	TOTAL SHEETS
GA	EDS00-0545-00(017)	364	575

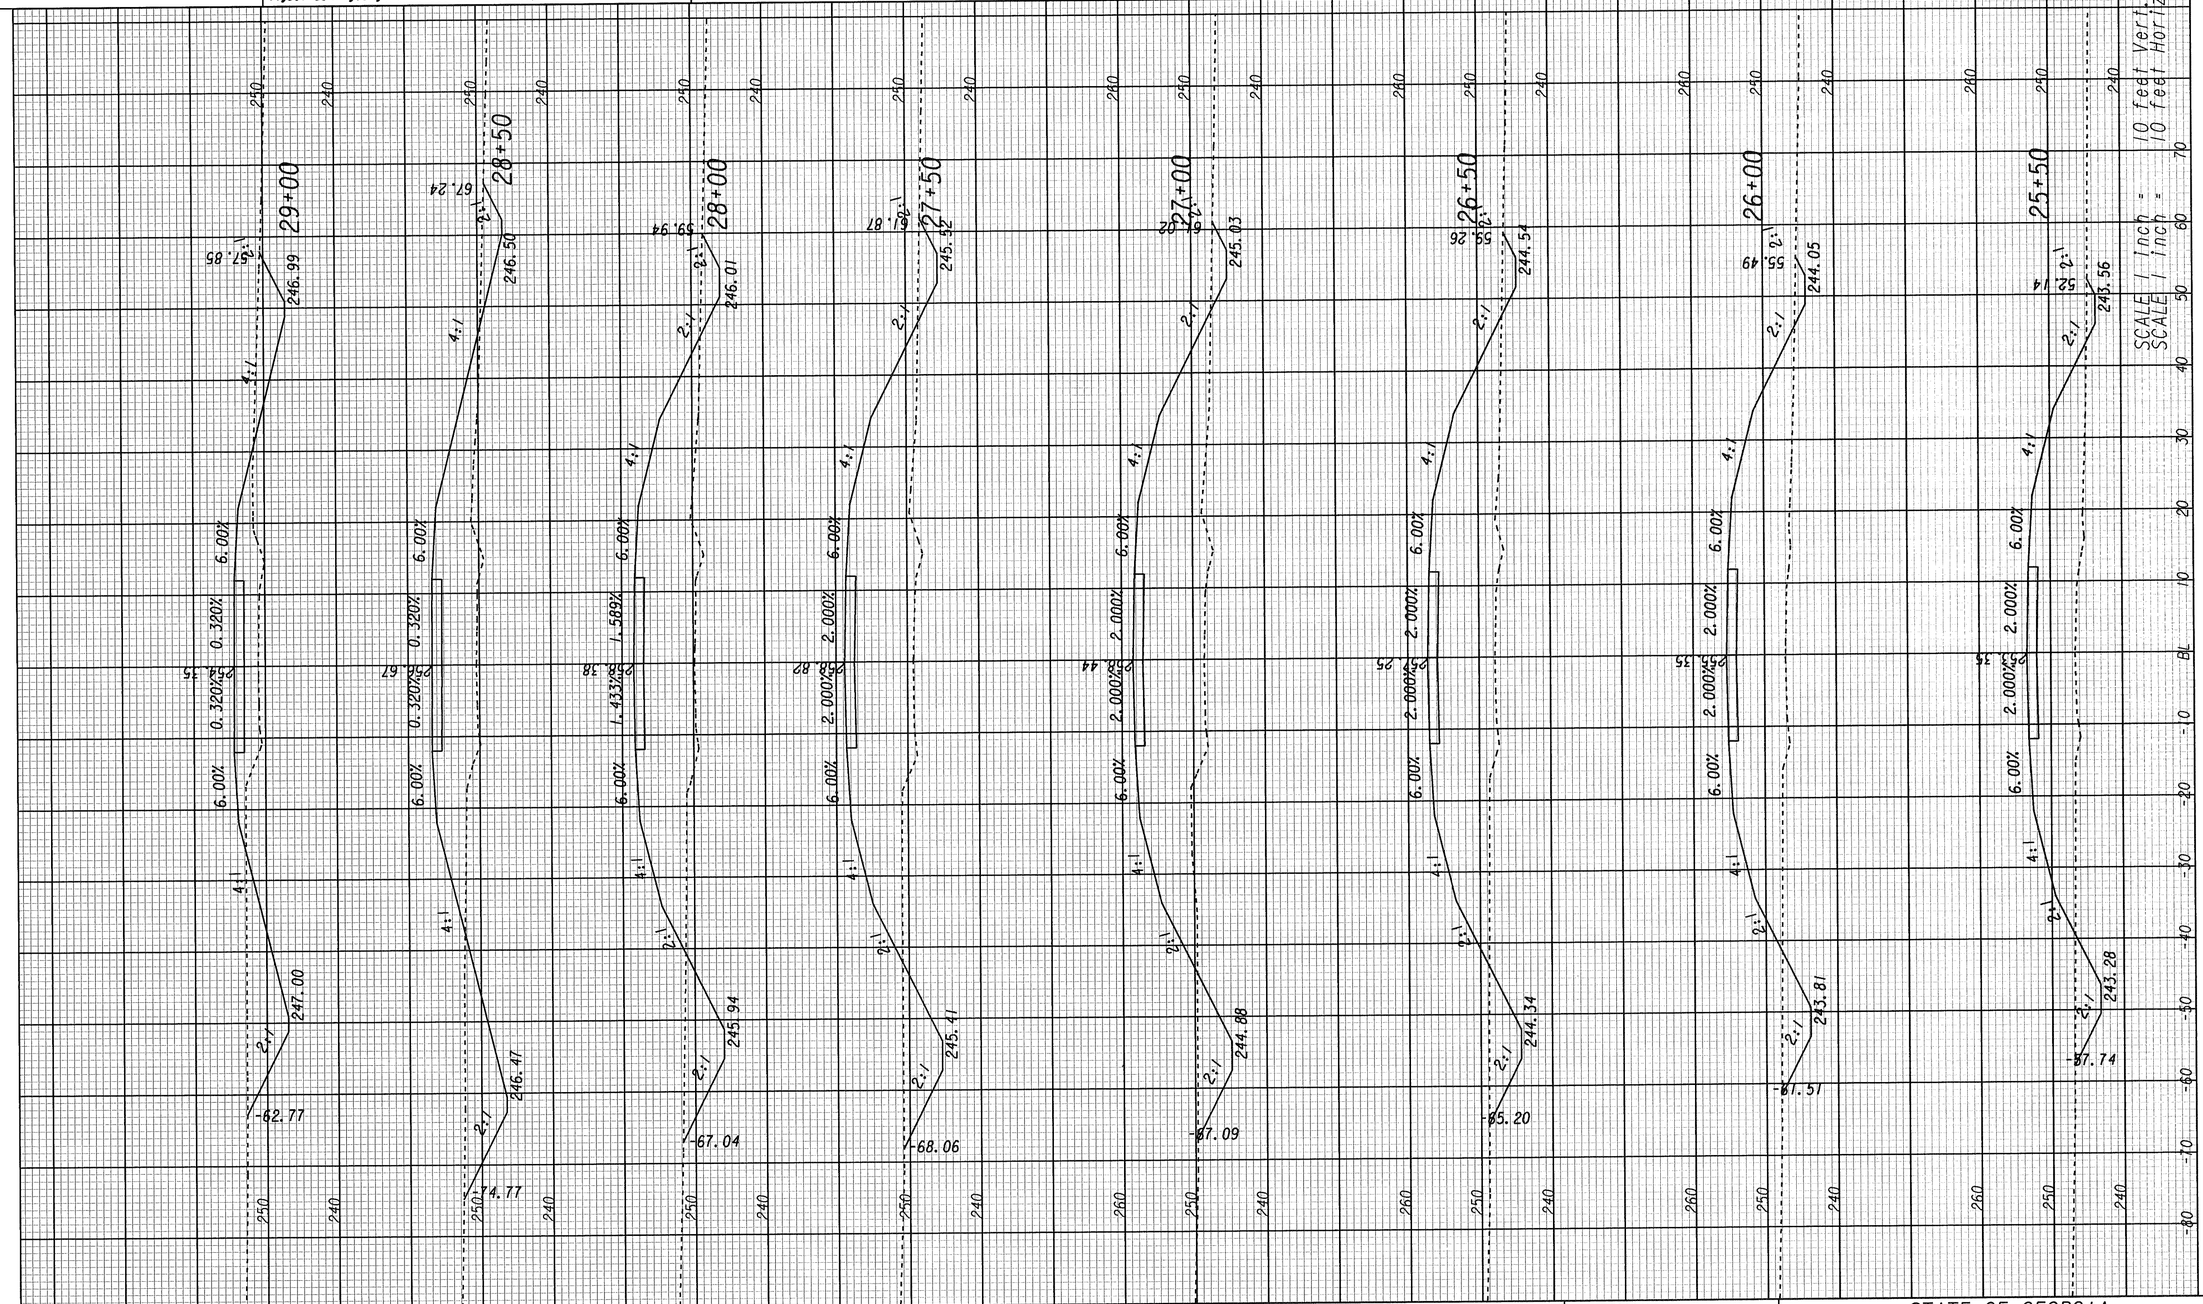

BUCK CORBIN

3/1/2007 SUYEM

GEORGIA
DEPARTMENT OF TRANSPORTATION

REVISION DATES		

STATE OF GEORGIA
DEPARTMENT OF TRANSPORTATION
OFFICE: ROADWAY DESIGN

CROSS SECTIONS

BUCK CORBIN

DRAWING No. 23-062