8/10/2011 Wed Aug 10 16:20:57 2011 wburton	\\Gdot-dsn1\GOCFG\resources\Gdot2007_Klp.TBL	M:\221900 - SR 4 (unit 17)\DGN\221900streamrelocation02.dgn	STATE	PROJECT NUMBER	SHEET NO.	TOTAL SHEETS
			GA	EDS00-0545-00(017)	414	575

STREAM RELOCATION PLANS

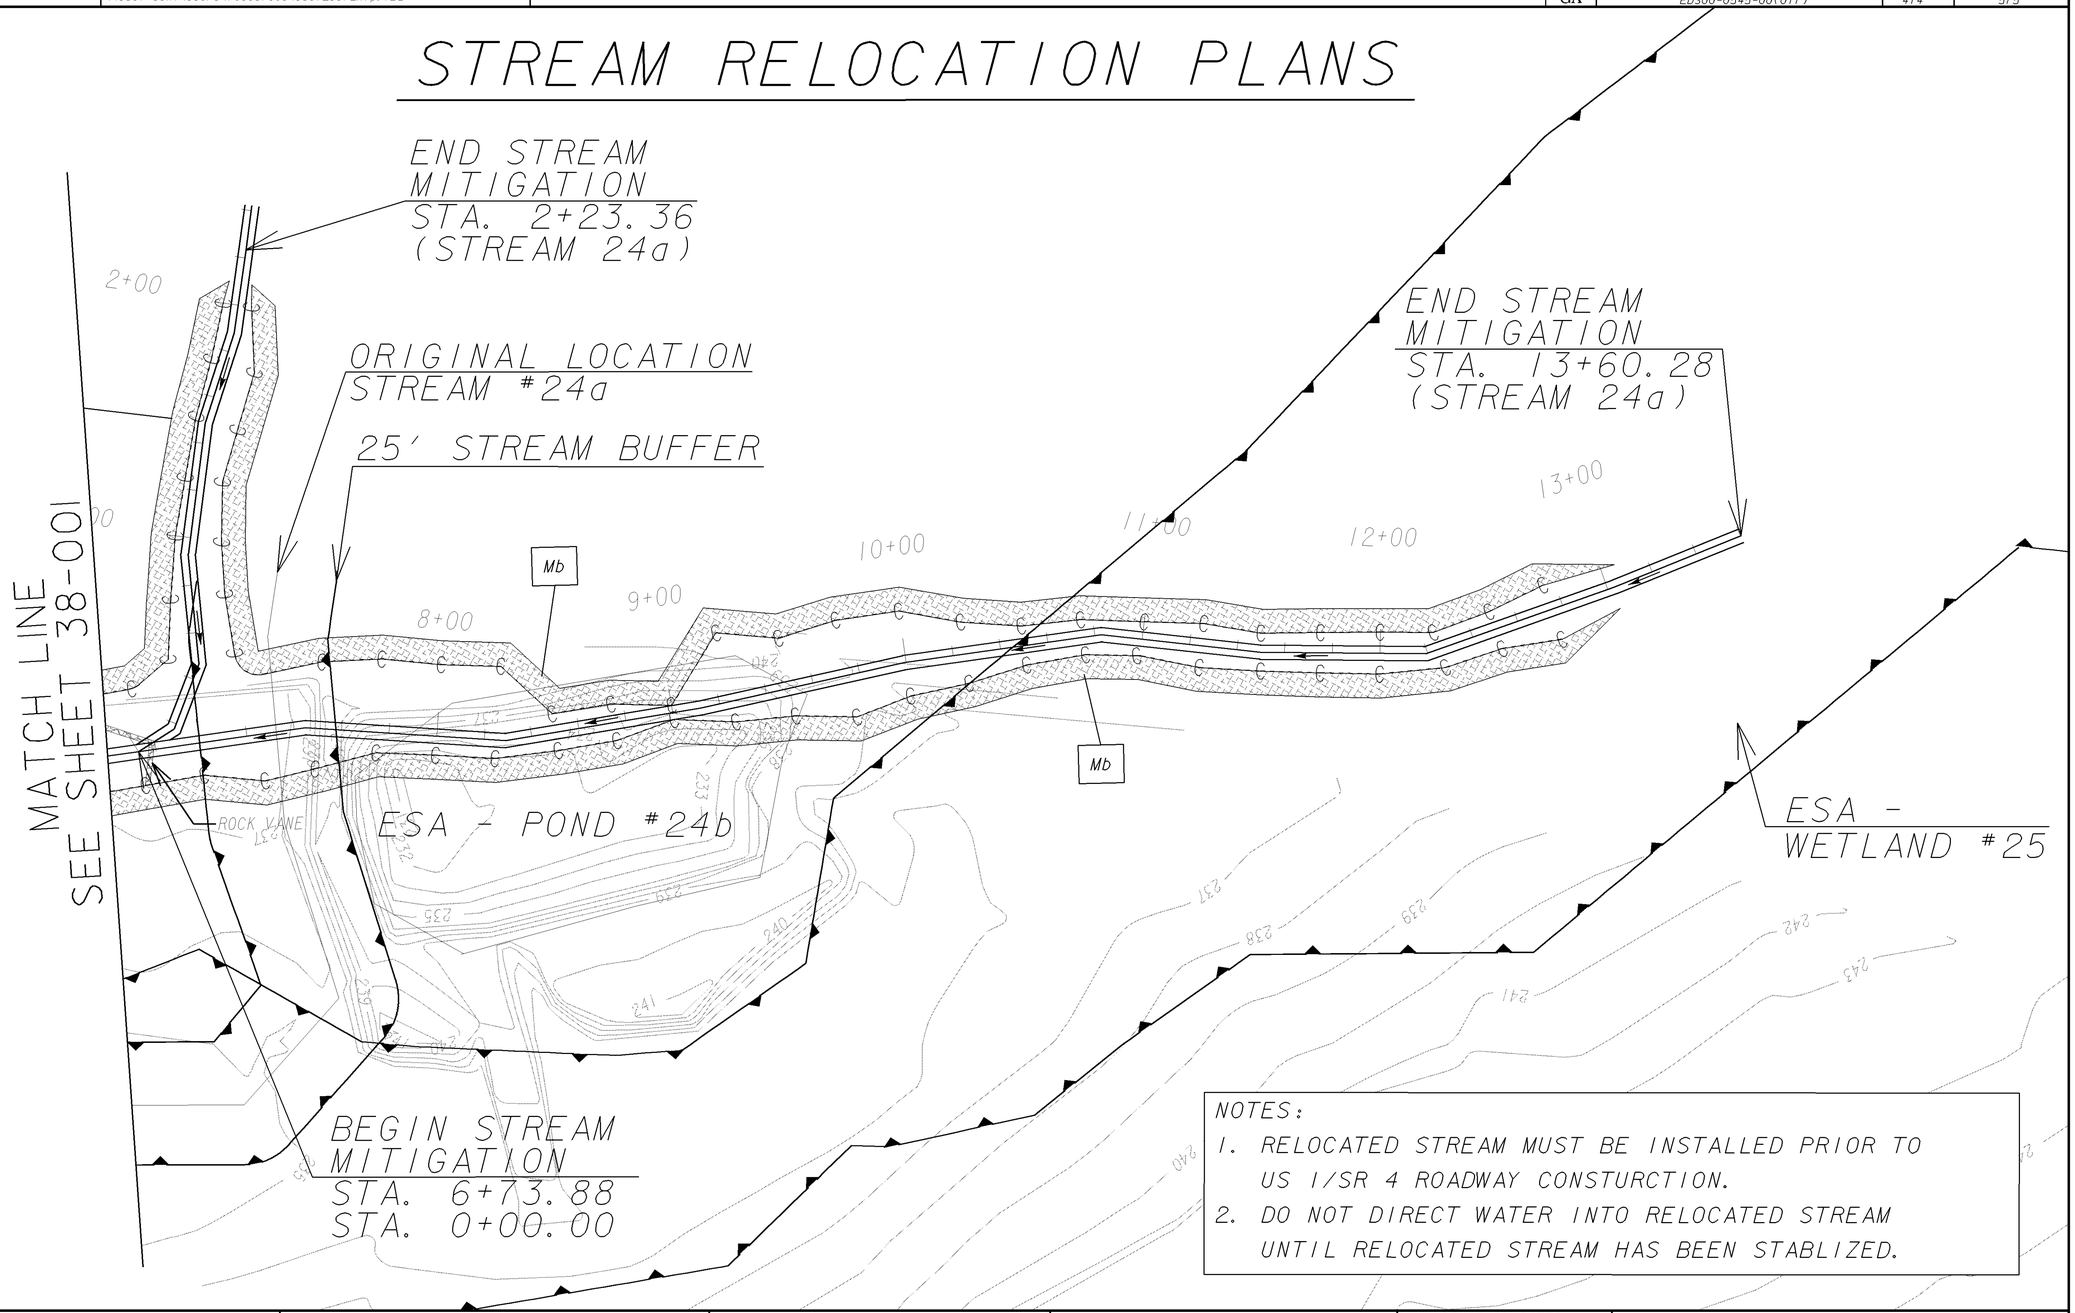

NOTES:

1. RELOCATED STREAM MUST BE INSTALLED PRIOR TO US 1/SR 4 ROADWAY CONSTURCTION.
2. DO NOT DIRECT WATER INTO RELOCATED STREAM UNTIL RELOCATED STREAM HAS BEEN STABLIZED.

GEORGIA
DEPARTMENT OF TRANSPORTATION

SCALE IN FEET
0 30 60 120

REVISION DATES		
08/10/11		

STATE OF GEORGIA
DEPARTMENT OF TRANSPORTATION
OFFICE: ROADWAY DESIGN

SPECIAL CONSTRUCTION DETAIL

DRAWING No. 38-002

1/5/2009 GPLW