wburton

\\gdot-dsnl\gocfg\resources\Gdot2007_Klp.tbl

m:\221900 - SR 4 (unit 17)\DGN\221900ero_cvsht.dgn
GRWCOV

STATE	PROJECT NUMBER	SHEET NO.	TOTAL SHEETS
GA	EDS00-0545-00(017)	475	575

DEPARTMENT OF TRANSPORTATION
STATE OF GEORGIA

EROSION, SEDIMENTATION, & POLLUTION CONTROL PLAN

VOID

US 1 / S.R. 4 OAK PARK BYPASS IN EMANUEL COUNTY

EMANUEL COUNTY
STATE AID PROJECT
EDS00-0545-00(017)

FEDERAL ROUTE * 1
STATE ROUTE * 4
P.I. NO. 221900

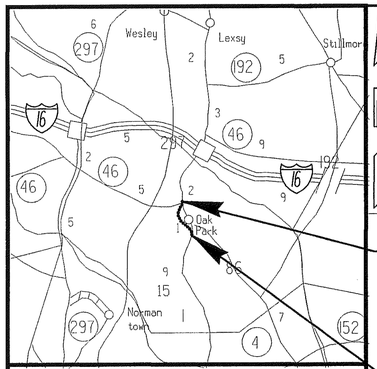

END
PROJ. EDS00-0545-00 (017)

BEGIN
PROJ. EDS00-0545-00 (017)

PROJ. EDS00-0545-00(017)
BEG. PROJECT
STA. 80+50.00
Latitude 32°20'22.15"
Longitude 82°19'2.23"
N=850944.78
E=609649.77
MP = 3.56

MIDPOINT OF PROJECT
STA. 150+25.00
COORDINATES
Latitude 32°21'25.28"
Longitude 82°19'8.23"
N=857325.5500
E=609144.2700
MP = 4.87

CITY LIMITS
STA. 103+69.60
MP = 3.99

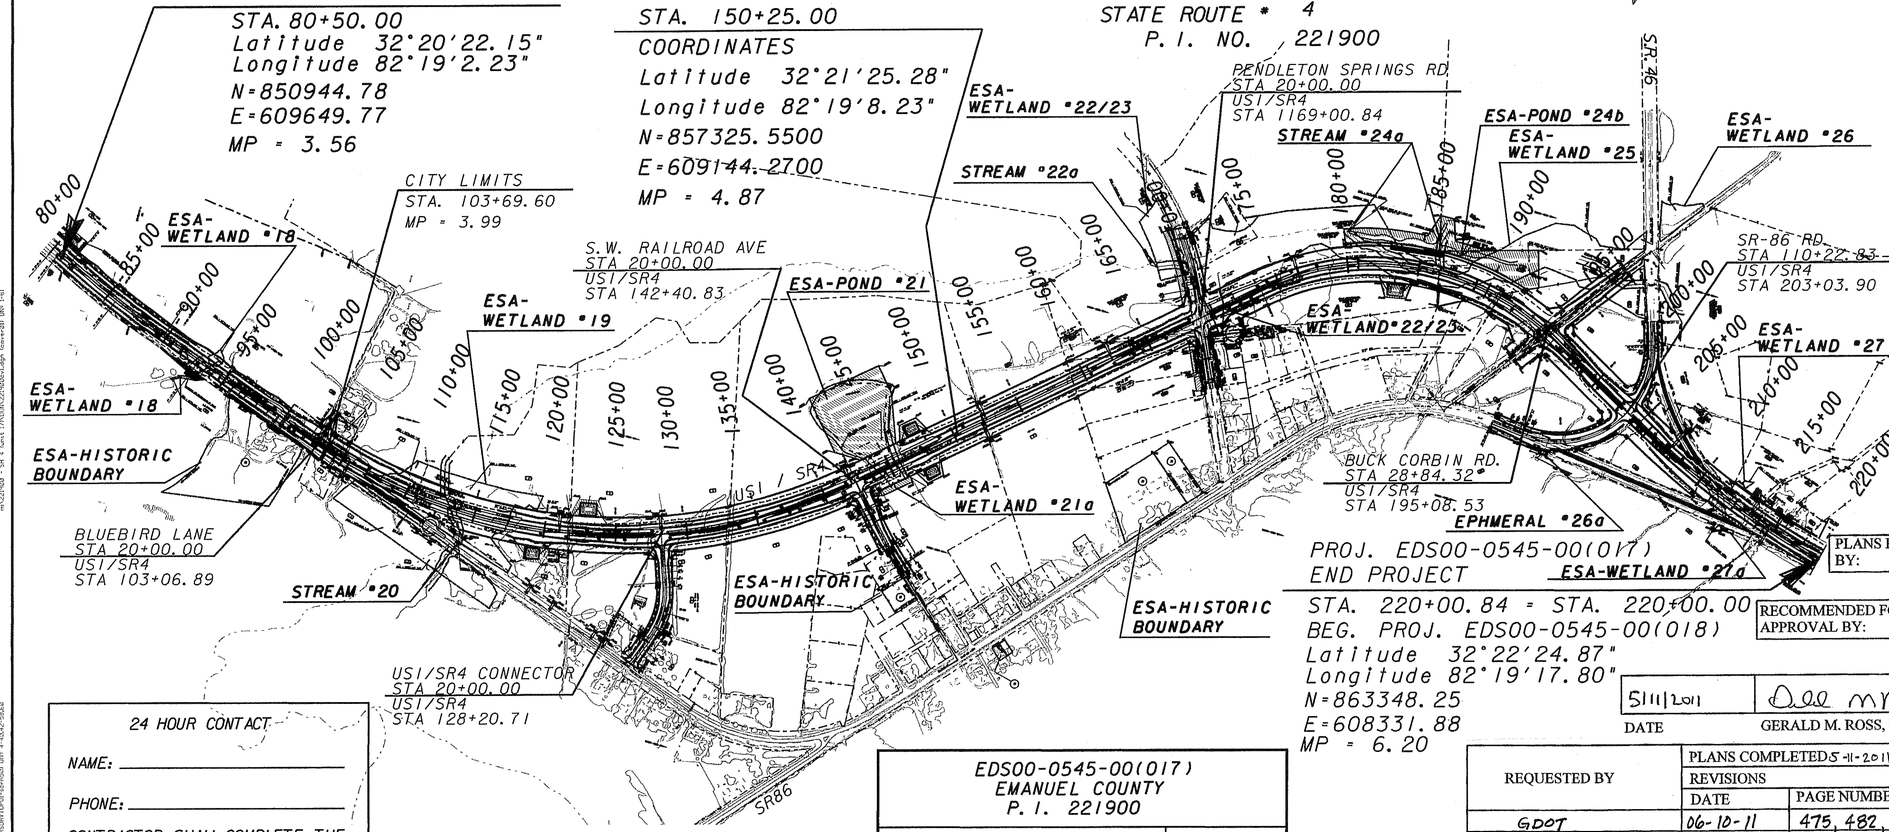

PROJ. EDS00-0545-00(017)
END PROJECT
STA. 220+00.84 = STA. 220+00.00
BEG. PROJ. EDS00-0545-00(018)
Latitude 32°22'24.87"
Longitude 82°19'17.80"
N=863348.25
E=608331.88
MP = 6.20

"I certify that this Erosion, Sedimentation and Pollution Control Plan has been prepared in accordance with Part IV, of the General NPDES Permit No.GAR100002."

"I certify that the permittee's Erosion, Sedimentation and Pollution Control Plan provides for an appropriate and comprehensive system of best management practices required by the Georgia Water Quality Control Act and the document "Manual for Erosion and Sediment Control in Georgia" (Manual) published by the State Soil and Water Conservation Commission as of January 1 of the year in which the land disturbing activity was permitted, provides for the sampling of the receiving water(s) or the sampling of the storm water outfalls and that the designed system of best management practices and sampling methods is expected to meet the requirements contained in the General NPDES Permit No.GAR100002."

"I certify that the permittee's Erosion, Sedimentation and Pollution Control Plan provides for the monitoring of: (a) all perennial and intermittent streams and other water bodies shown on the USGS topographic map and all other field verified perennial and intermittent streams and other water bodies, or (b) where any such specific identified perennial or intermittent stream and other water body is is not proposed to be sampled, I have determined in my professional judgment, utilizing the factors required in the General NPDES Permit No.GAR 100002, that the increase in the turbidity of each specific identified sampled receiving water will be representative of the increase in the turbidity of a specific identified un-sampled receiving water."

"I certify under penalty of law that this document and all attachments were prepared under my direction or supervision in accordance with a system designed to assure that the certified personnel properly gather and evaluate the information submitted. Based on my inquiry of the person or persons who manage the system, or those persons directly responsible for gathering the information, the information submitted is, to the best of my knowledge and belief, true, accurate, and complete. I am aware that there are significant penalties for submitting false information, including the possibility of fine and imprisonment for knowing violations."

"I certify under penalty of law that this plan was prepared after a site visit to the location described herein by myself or my [illegible] under my direct supervision."

PLANS PREPARED BY:	ROADWAY DESIGN
RECOMMENDED FOR APPROVAL BY:	Russell R. McMurry

RUSSELL R. MCMURRY, P.E - STATE ROAD DESIGN ENGINEER

5/11/2011	Gerald M. Ross	0000044443
DATE	GERALD M. ROSS, P.E. - CHIEF ENGINEER	GSWCC Level II Certification Number

24 HOUR CONTACT

NAME: _____

PHONE: _____

CONTRACTOR SHALL COMPLETE THE INFORMATION IN THIS BOX

EDS00-0545-00(017)
EMANUEL COUNTY
P.I. 221900

LENGTH OF PROJECT	COUNTY NO. 107
	MILES
NET LENGTH OF ROADWAY	2.64
NET LENGTH OF BRIDGES	0.00
NET LENGTH OF PROJECT	2.64
NET LENGTH OF EXCEPTIONS	0.00
GROSS LENGTH OF PROJECT	2.64

EDS00-0545-00(017)
EMANUEL COUNTY

SCALE IN FEET
0 500 1000 2000

REQUESTED BY	PLANS COMPLETED 5-11-2011			
	REVISIONS			
	DATE	PAGE NUMBER	SIGNATURE	GSWCC LEVEL II #
GDOT	06-10-11	475, 482, 483, 490A, AND 490B.	Gerald M. Ross	0000044443

CONCOV
3/1/2007

Thu Jun 09 14:28:46 2011
Thu Jun 09 14:28:46 2011

6/9/2011 2:28:30 PM \\GDOT-DSNL\GOPLOT\OCFG\GO_Klp8000.pcf wburton M:\221900 - SR 4 (unit 17)\PRE\050-001-221900ero_cvsht.pcf GO-805