1/23/2012 Mon Jan 23 14:50:18 2012	\\Gdot-dsn1\GOCFG\resources\Gdot2007_Klp.TBL	M:\221900 - SR 4 (unit 17)\DGN\221900er09.dgn	STATE	PROJECT NUMBER	SHEET NO.	TOTAL SHEETS
wburton			GA	EDS00-0545-00(017)	520	575

USE ON CONSTRUCTION

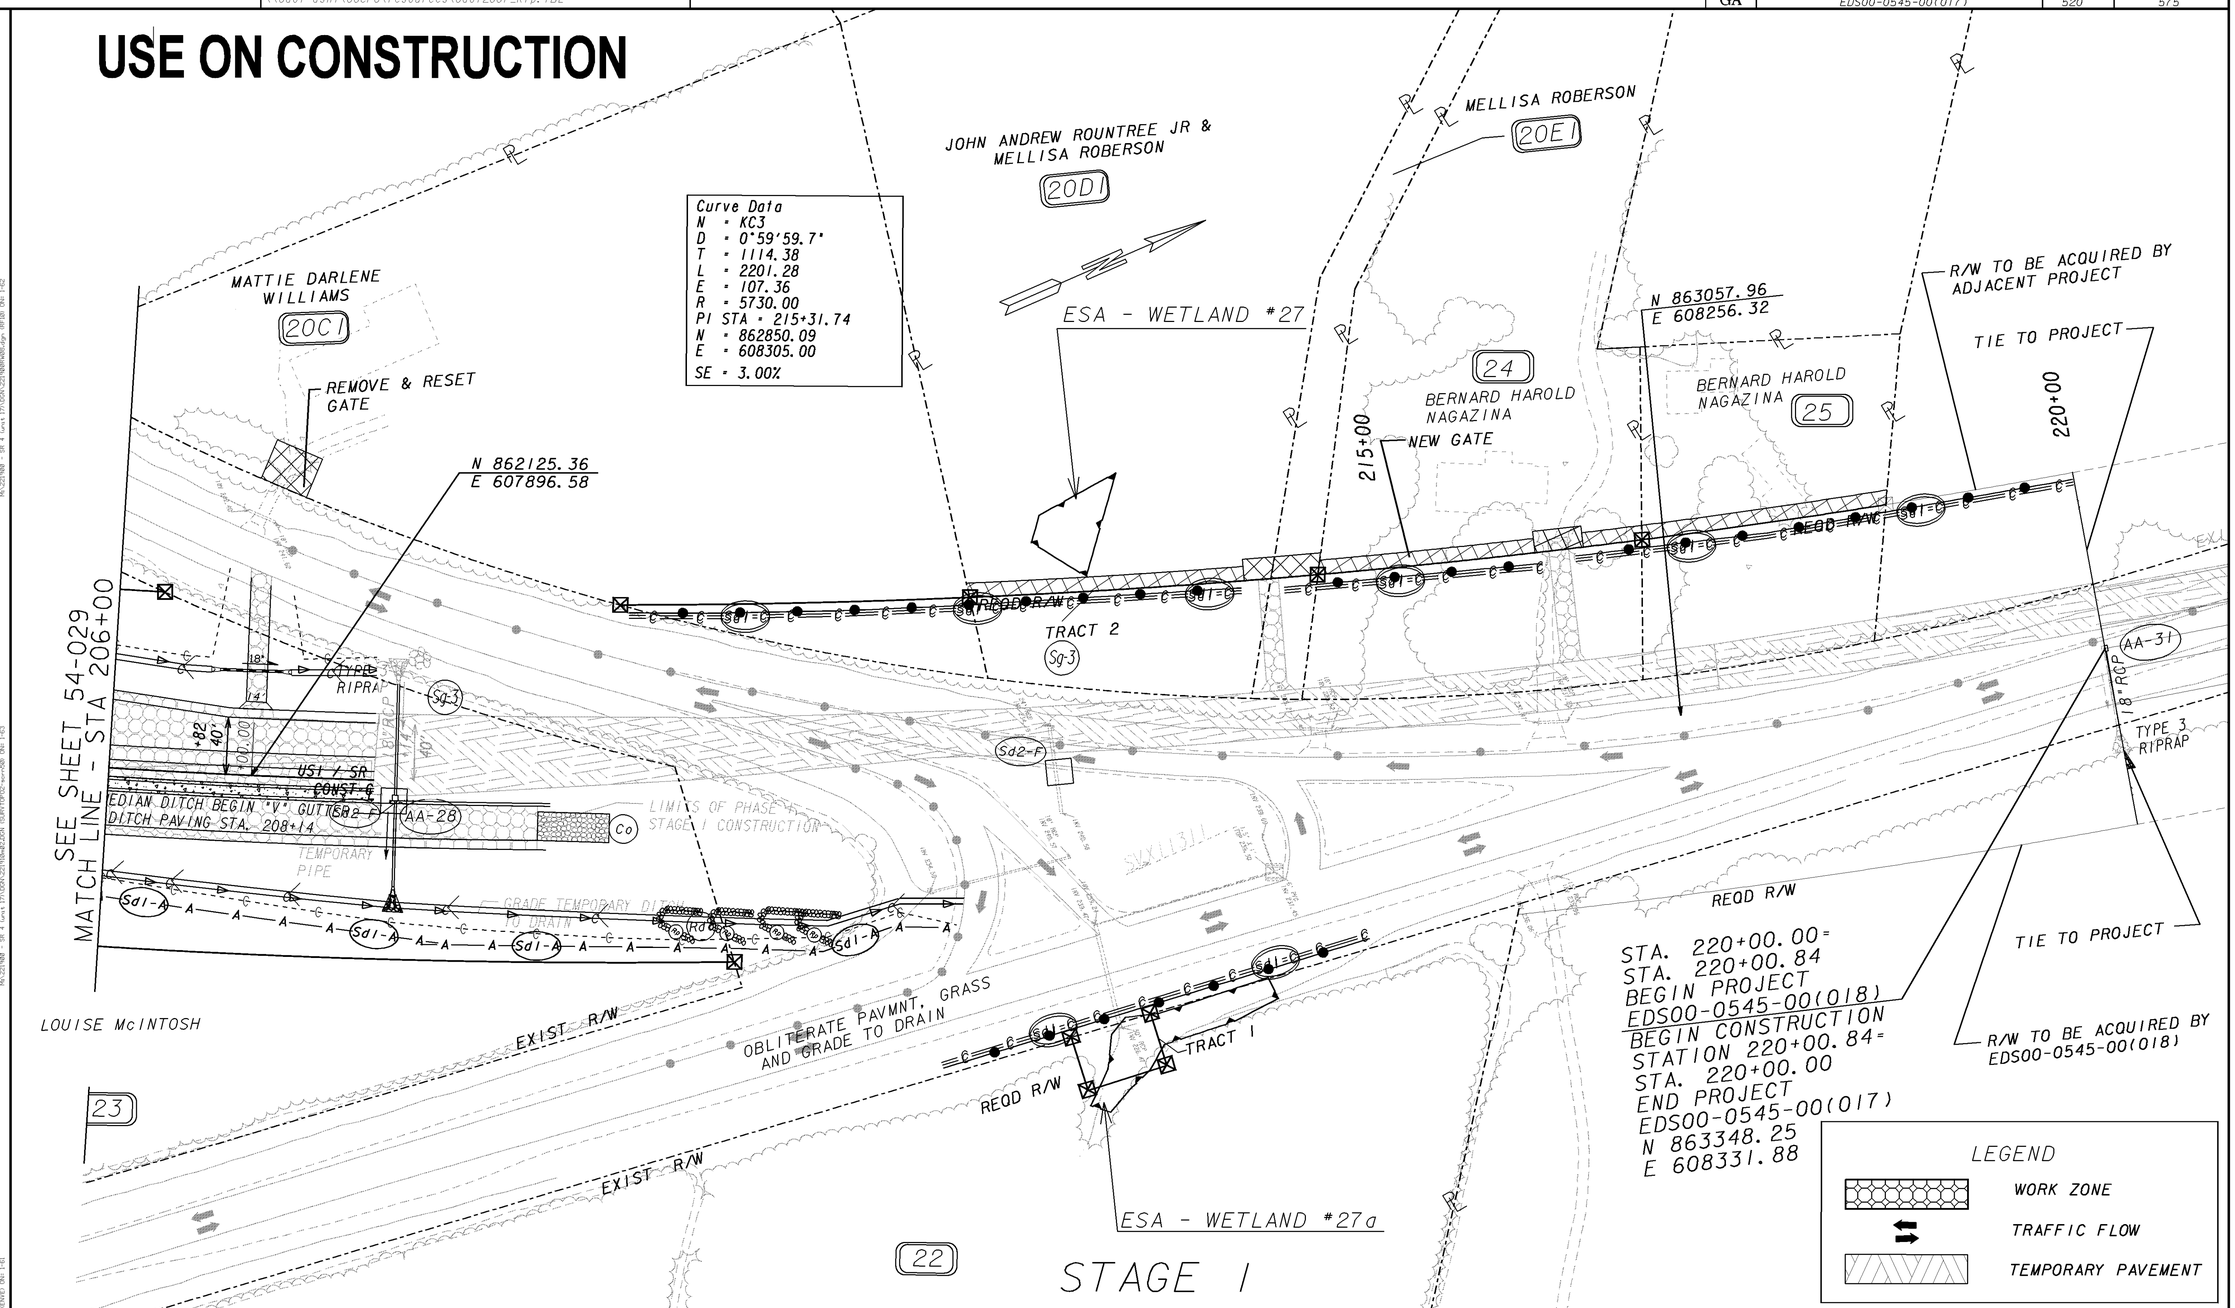

Curve Data
N = KC3
D = 0°59'59.7"
T = 1114.38
L = 2201.28
E = 107.36
R = 5730.00
PI STA = 215+31.74
N = 862850.09
E = 608305.00
SE = 3.00%

PROPERTY AND EXISTING R/W LINE	
REQUIRED R/W LINE	
CONSTRUCTION LIMITS	
EASEMENT FOR CONSTR & MAINTENANCE OF SLOPES	
EASEMENT FOR CONSTR OF SLOPES	
EASEMENT FOR CONSTR OF DRIVES	

BEGIN LIMIT OF ACCESS	BLA
END LIMIT OF ACCESS	ELA
LIMIT OF ACCESS	
REQ'D R/W & LIMIT OF ACCESS	

GEORGIA
DEPARTMENT OF TRANSPORTATION

SCALE IN FEET
0 50 100 200

REVISION DATES		
10-20-11		

STATE OF GEORGIA
DEPARTMENT OF TRANSPORTATION
OFFICE: ROADWAY DESIGN

BMP LOCATION DETAILS

USI/SR4

DRAWING NO. 54-030

1/5/2009 GPLN