1/23/2012 Mon Jan 23 14:49:33 2012 wburton	\\Gdot-dsn1\GOCFG\resources\Gdot2007_Klp.TBL	M:\221900 - SR 4 (unit 17)\DGN\221900er13.dgn	STATE	PROJECT NUMBER	SHEET NO.	TOTAL SHEETS
			GA	EDS00-0545-00(017)	525	575

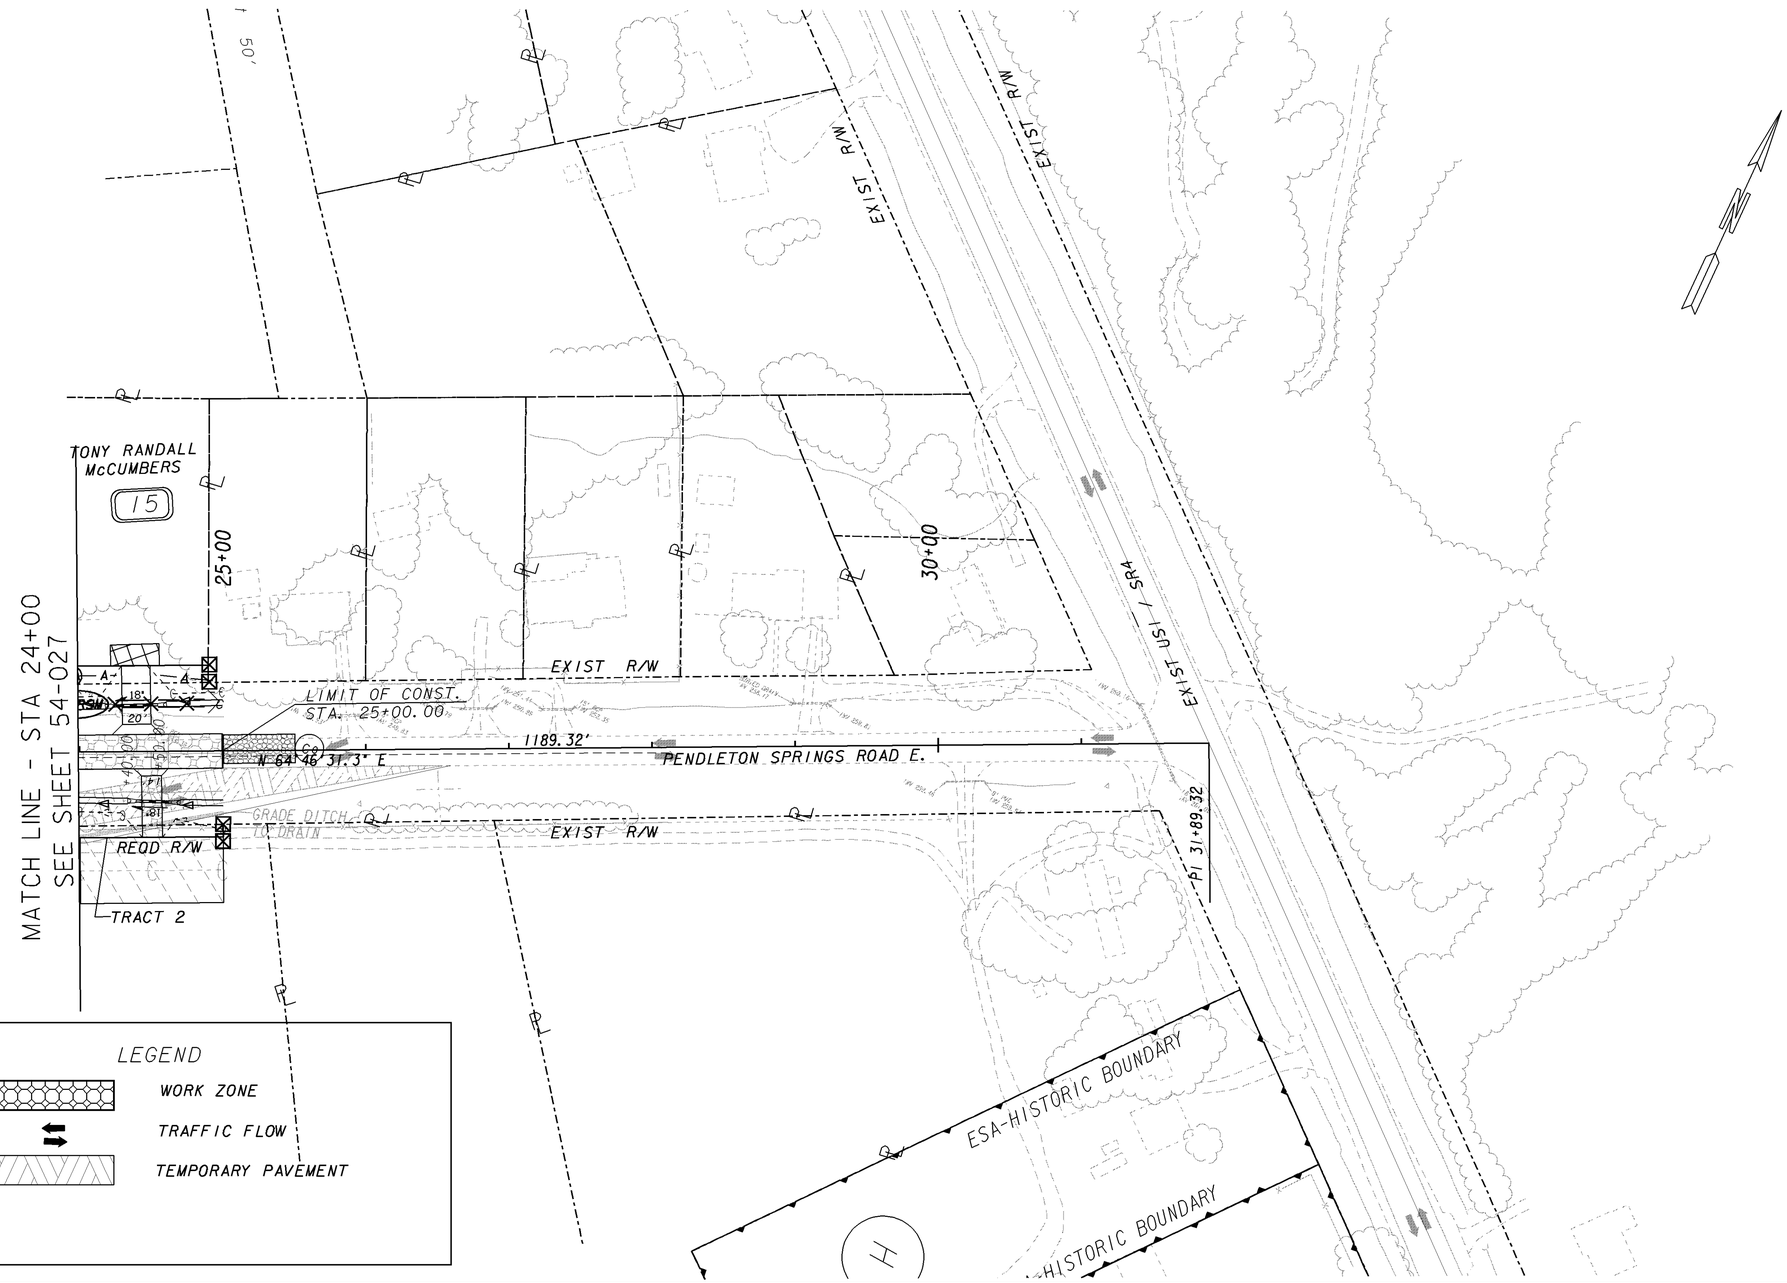

USE ON CONSTRUCTION

STAGE 1

PROPERTY AND EXISTING R/W LINE
REQUIRED R/W LINE
CONSTRUCTION LIMITS
EASEMENT FOR CONSTR & MAINTENANCE OF SLOPES
EASEMENT FOR CONSTR OF SLOPES
EASEMENT FOR CONSTR OF DRIVES

BEGIN LIMIT OF ACCESS.....BLA
END LIMIT OF ACCESS.....ELA
LIMIT OF ACCESS
REQ'D R/W & LIMIT OF ACCESS

GEORGIA
DEPARTMENT OF TRANSPORTATION

SCALE IN FEET
0 50 100 200

REVISION DATES		
10-20-11		

STATE OF GEORGIA
DEPARTMENT OF TRANSPORTATION
OFFICE: ROADWAY DESIGN

BMP LOCATION DETAILS

PENDLETON SPRINGS ROAD E.

DRAWING NO. 54-035

1/5/2009 GPLN